


PHYSICAL SCALE IN METERS @ 1:1250

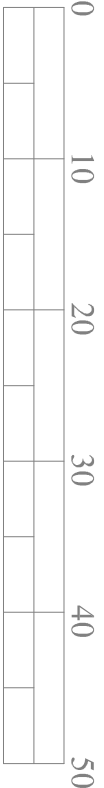

PHYSICAL SCALE IN METERS @ 1:500

NOTES:
This drawing has been produced solely for PLANNING/DESIGN.
Do not Scale from this Drawing except for planning purposes.
Any drainage shown is presumed and to be checked on site before commencement of works.
This drawing is the copyright of MF Designs Ltd.



Produced on 05 January 2021 from the Ordnance Survey National Geographic Database and incorporating surveyed revision available at this date.
This map shows the area bounded by 474516,107101 474516,107201 474616,107201 474616,107101
Reproduction in whole or part is prohibited without the prior permission of Ordnance Survey.
Crown copyright 2021. Supplied by copla ltd trading as UKPlanMapDatacom a licensed Ordnance Survey partner (100054135).
Data licensed for 1 year, expiring 05 January 2022. Unique plan reference: VIC/554677/750603

Location



Block



mf designs ltd

Chartered Architects



36 Grove Road • Havant • Hampshire • PO9 1AR
Director: Martin Farrer RIBA • Co Registration No.4507379

U/f 02392 470967
e admin@mfdesigns.org.uk

Date: Jan 2021
Scale: 1:1250/500

Job No: 3264
Dwg No: P_03

EXTENSION & ALTERATIONS - 15 Woodlands Avenue, Emsworth. PO10 7QB