


PERMIT



HAVANT BOROUGH
COUNCIL

07 OCT 2011

RECEIVED

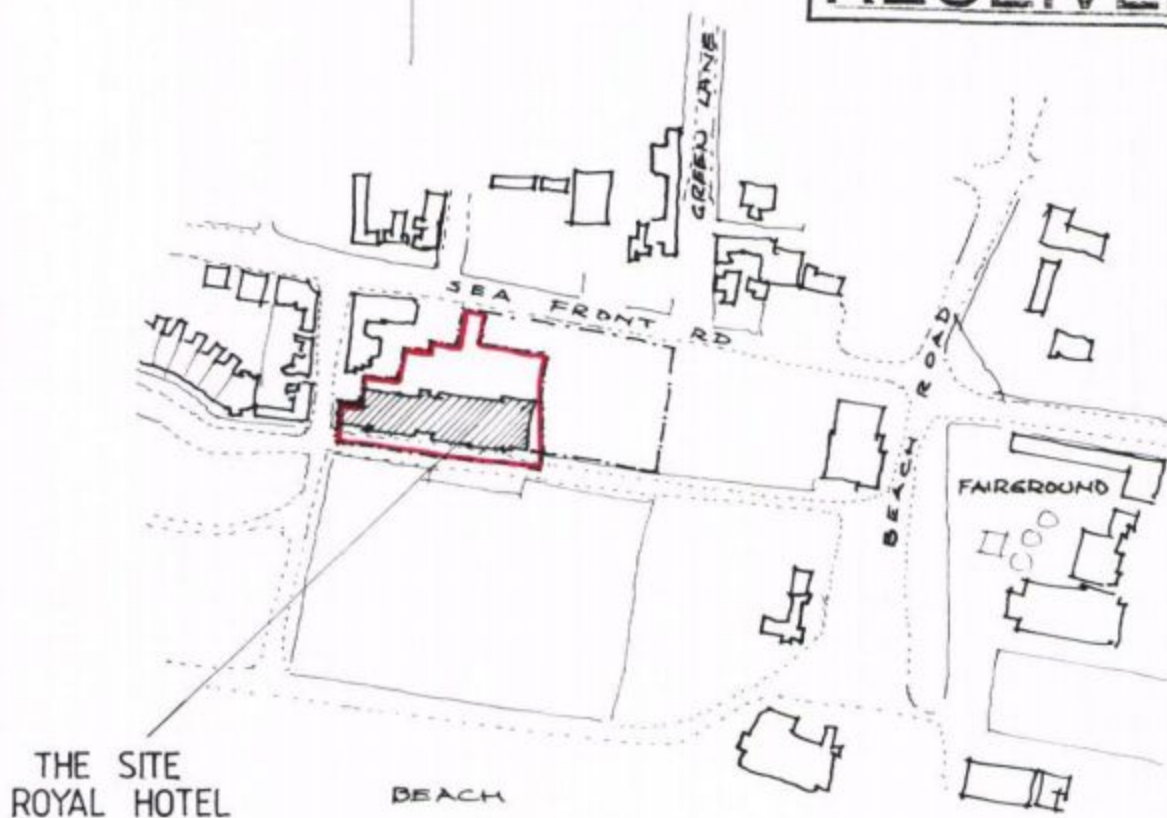

© Crown copyright.
All rights reserved.
Reproduced by
permission.
Licence No. 100046837

Martin H. Critchley,

7 North Street
Havant
Hants
PO9 1PW
023 9247 4919

JOB

ROYAL HOTEL
HAYLING ISLAND

DRAWING

LOCATION PLAN

Date 5/12/93

Scale 1 : 2500

Drawn MHC

Job No.

9348

Drg. No.

A4 - 01^A