
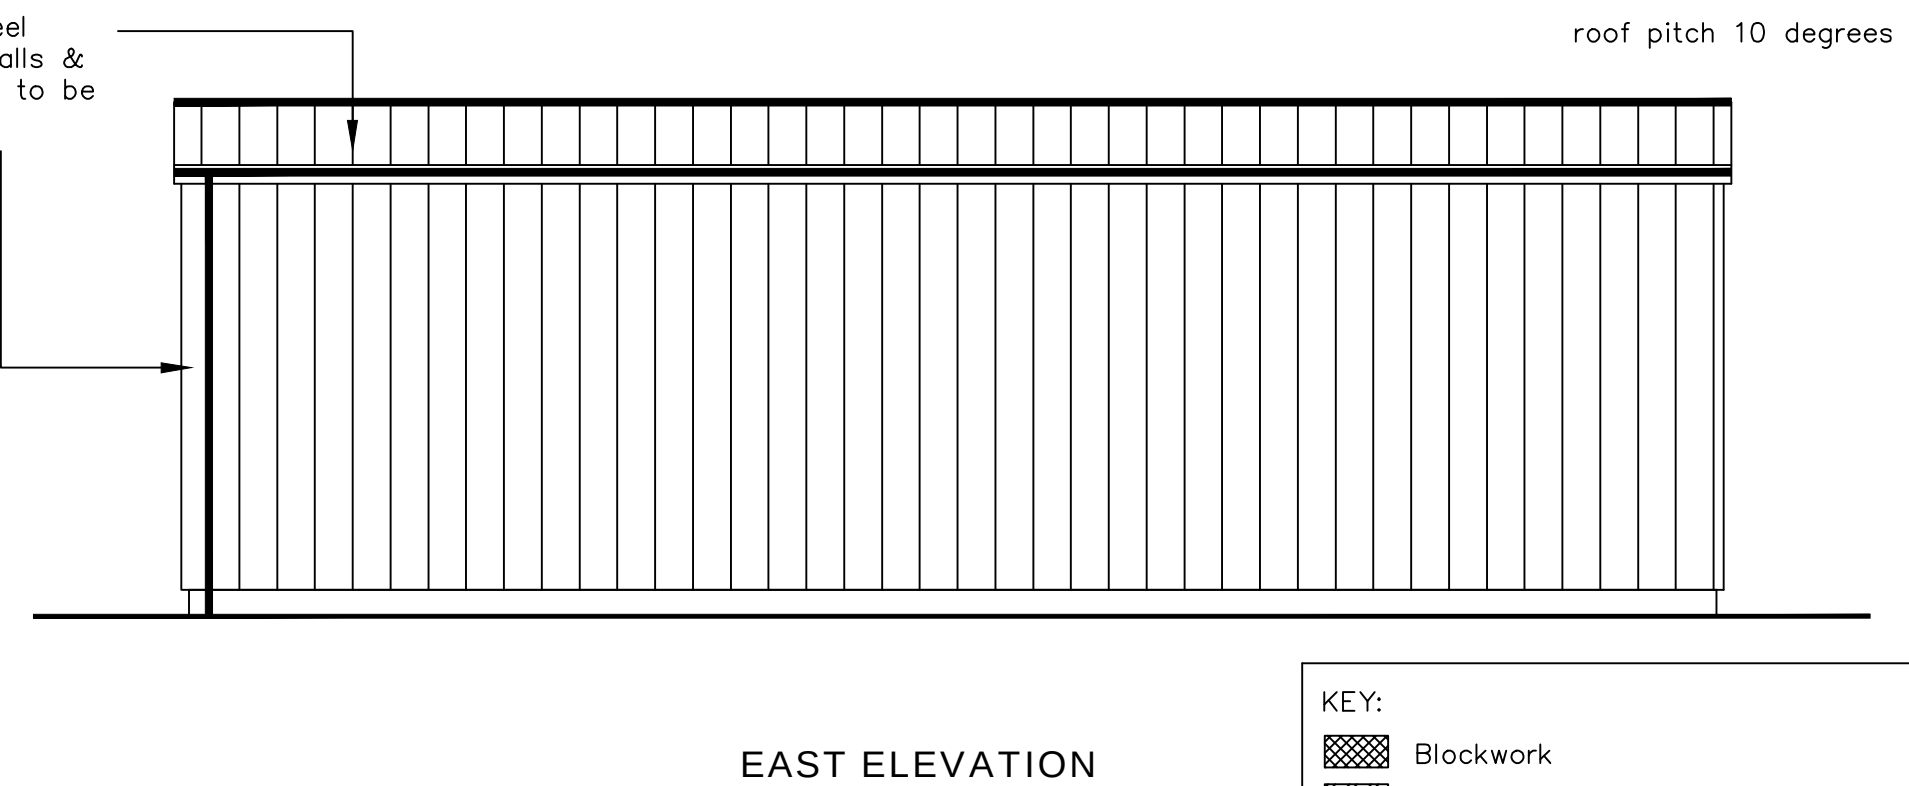
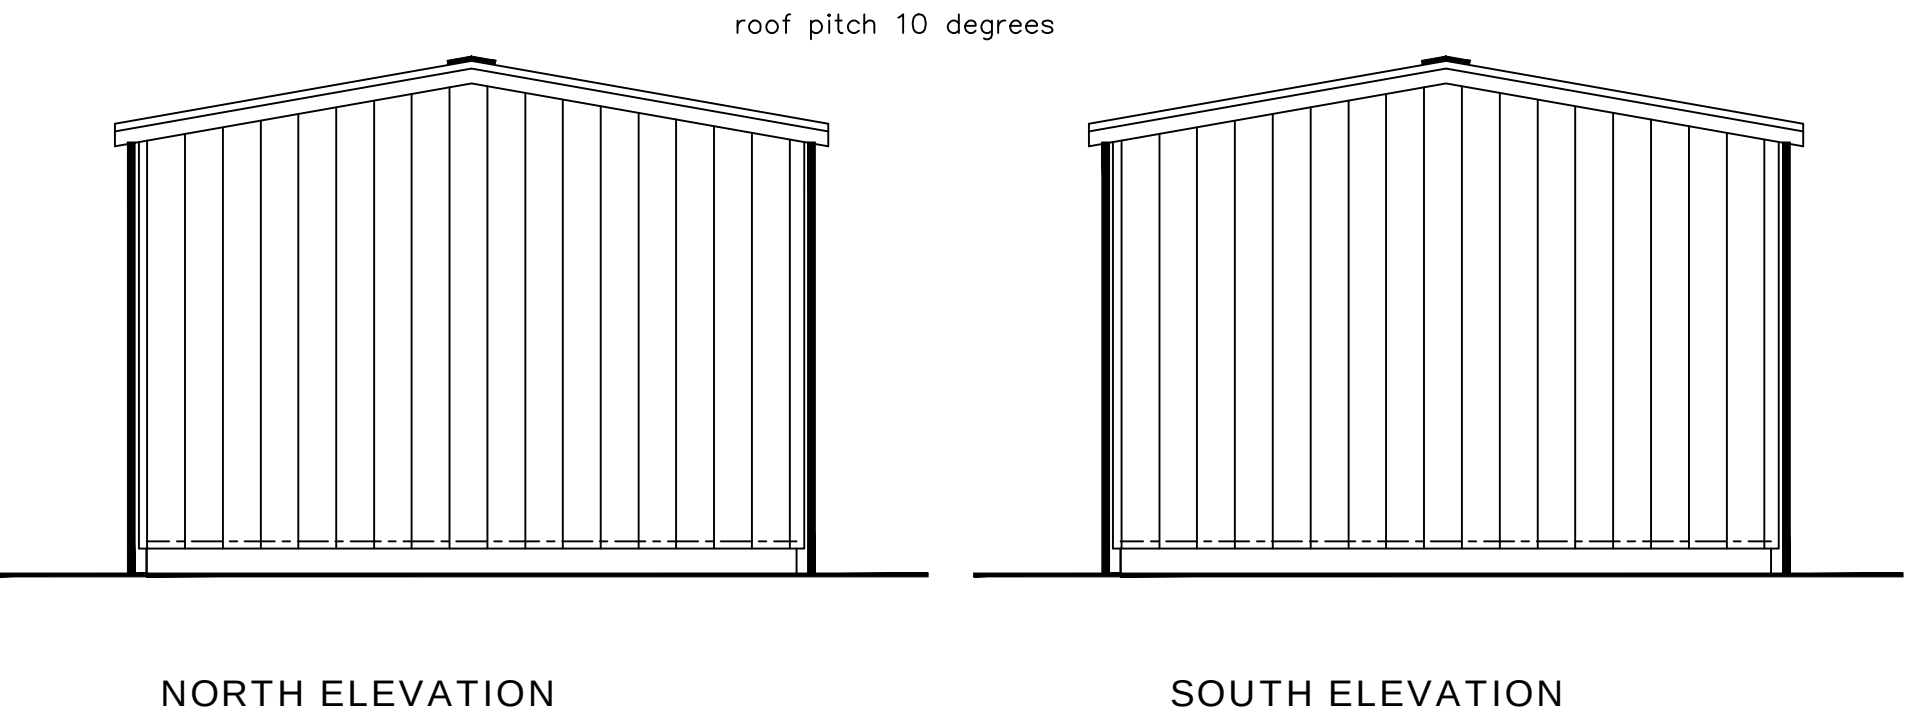


PROPOSED ELEVATIONS
SCALE 1:50

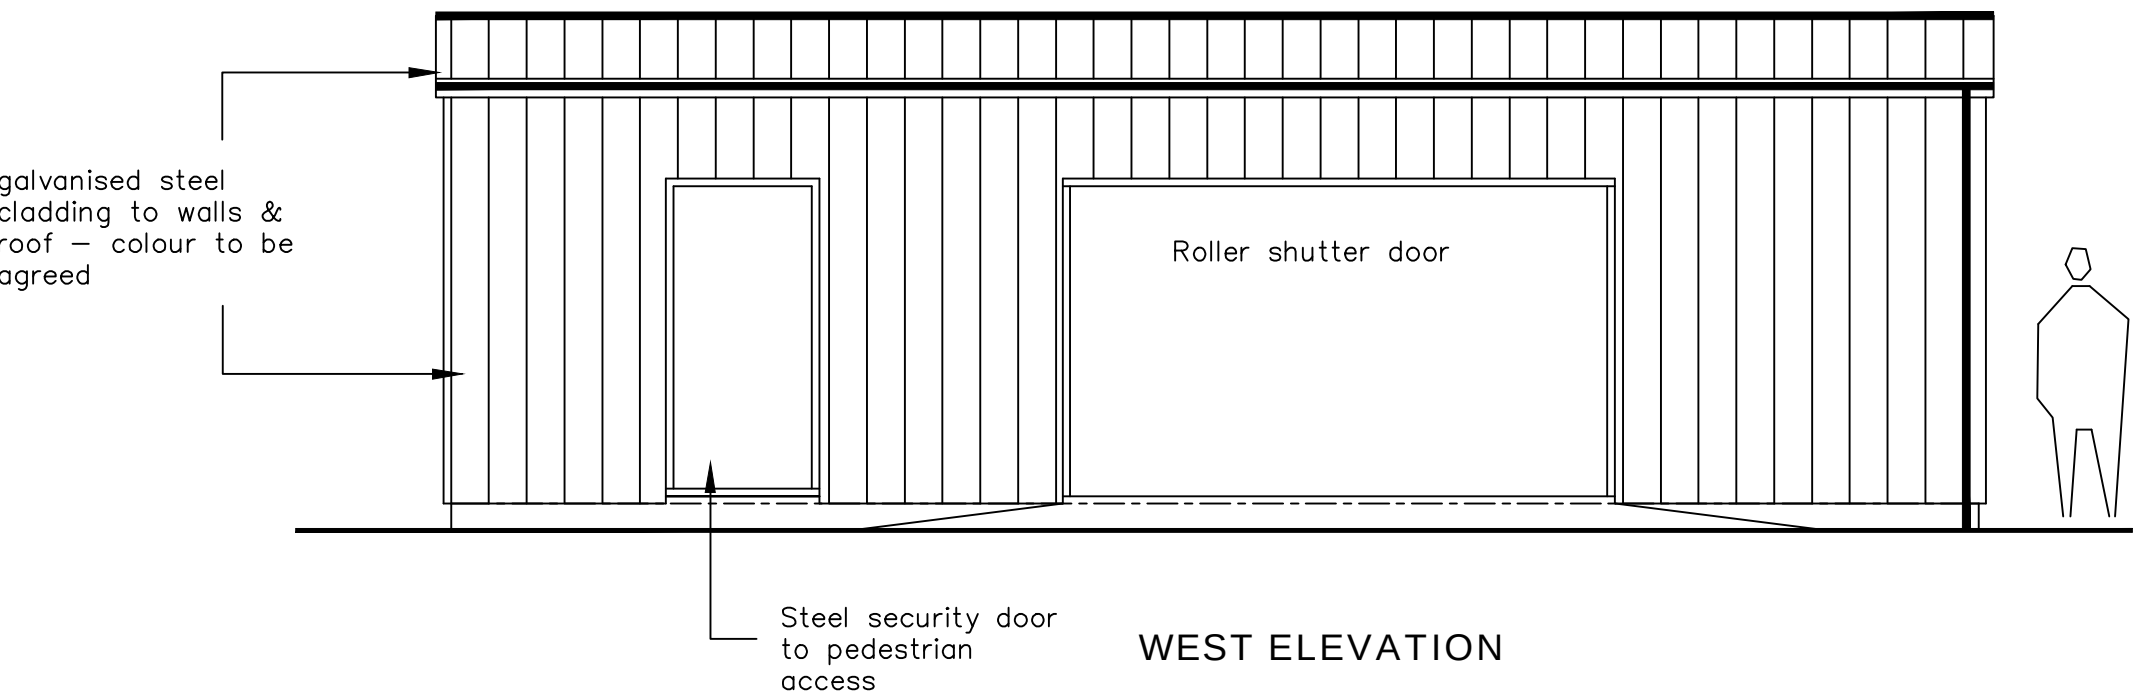

GENERAL NOTES

Cold formed steel framed building with galvanised sheeting rails / cladding - to be green in colour to be agreed

Concrete floor finish
Foundations to be agreed as part of the Building Control Submission.

Ground anchors to be provided to secure equipment internally


Roller shutter door with ramp upto finished floor level
Steel security door to pedestrian access

Internal floor area = 39.00m2
External floor area = 43.43m2

KEY:

- Blockwork
- External brickwork
- Timber/metal framed stud walling
- Mains Powered Extract Fan
- Mains Powered interconnecting smoke detectors
- Mains Powered interconnecting heat detectors
- SVP Soil & vent pipe
- SS Stub stack
- RWP Rain water pipe
- Spot levels

FLOOR LAYOUT
SCALE 1:50

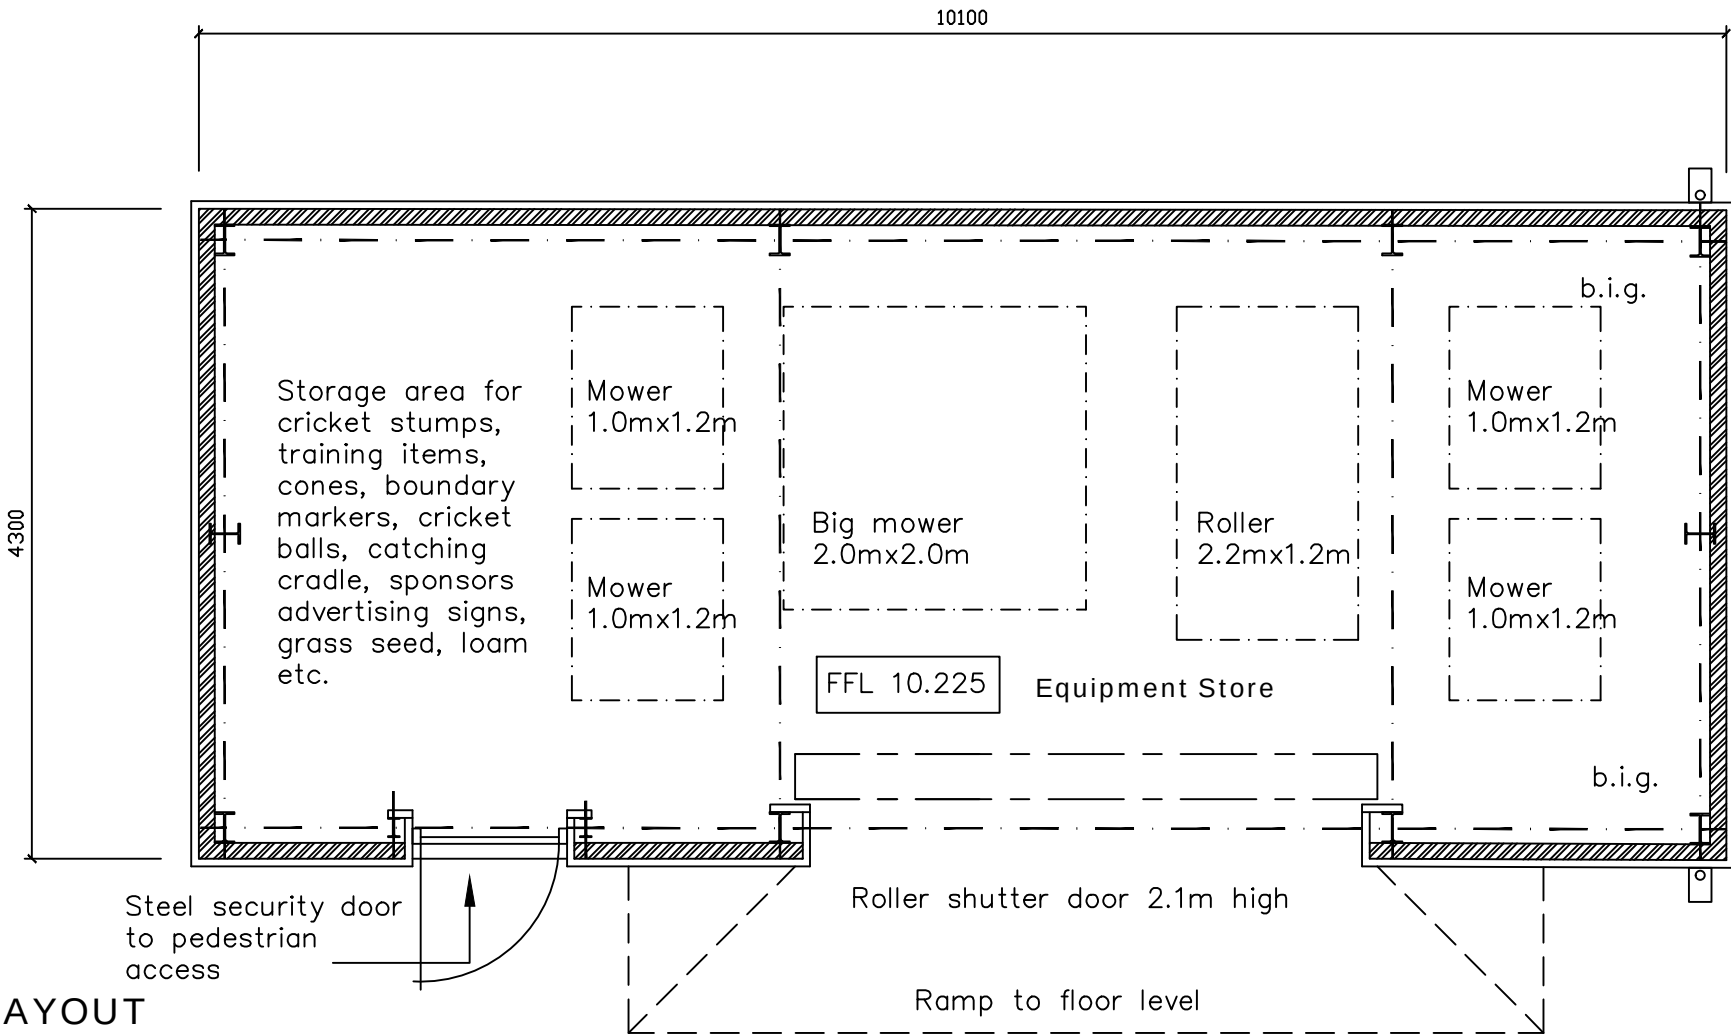

NOTES:
The design and construction of this project shall be in accordance with the current Building Regulations & NHBC Standards. These notes & drawings have been prepared solely for the purpose of Planning & Building Regulation approval.

Do not scale from this drawing unless for Planning purposes. All dimensions to be checked on-site and any alterations to be approved by the Architect and/or client prior to any work commencing.

Ordnance Survey Licence No: 100047591

This drawing to be copyright and to be read in conjunction with all other drawings

Amendments:

Rev A : General amendments, building size reduced, concealed gutter detail added, notes amended - 29/08/20
Rev B : Amendments to layout, elevations, notes - 18/09/20

Key:

Client Name & Address:

Purbrook Cricket Club

Project Address:

Purbrook Heath
Purbrook Heath Road
Waterlooville
PO7 5RU

Drawing Details: PLANNING DRAWING Equipment Building Layout & Elevations		
Project No: 939	Drawing No: 1	Rev No: B
Scale: 1:50 @ A2	Drawn: BWH	Date: 11/05/20



B H ARCHITECTURE Ltd
Heath Cottage
Newlands Lane
Purbrook
Waterlooville
Hants
PO7 5SQ
Tel: 023 9223 2322
Mob: 07747 771808
E-mail:bernard@bernardharding.com