




KEY:

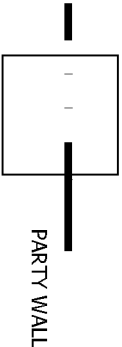

PARTY WALL

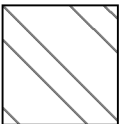

NEW WALL

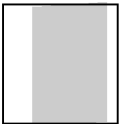

APPROX ZONE OF NEW FLAT ROOF


ELEVATION TO BE RENDERED -
COLOUR AND TEXTURE TO MATCH
EXISTING

APPROX POSITION OF CHILLER EXTRACT
TO BE CONFIRMED BY SPECIALIST
SUB-CONTRACTOR


APPROX HEIGHT OF
EXT'G PARAPET WALL
TO BE CHECKED ON SITE

ZINC COVERED PARAPET

REPOSITIONED HOPPER AND DOWNPIPE
TO BE DISCHARGED INTO EXT'G GULLY
RELOCATED EXTERNAL DOOR

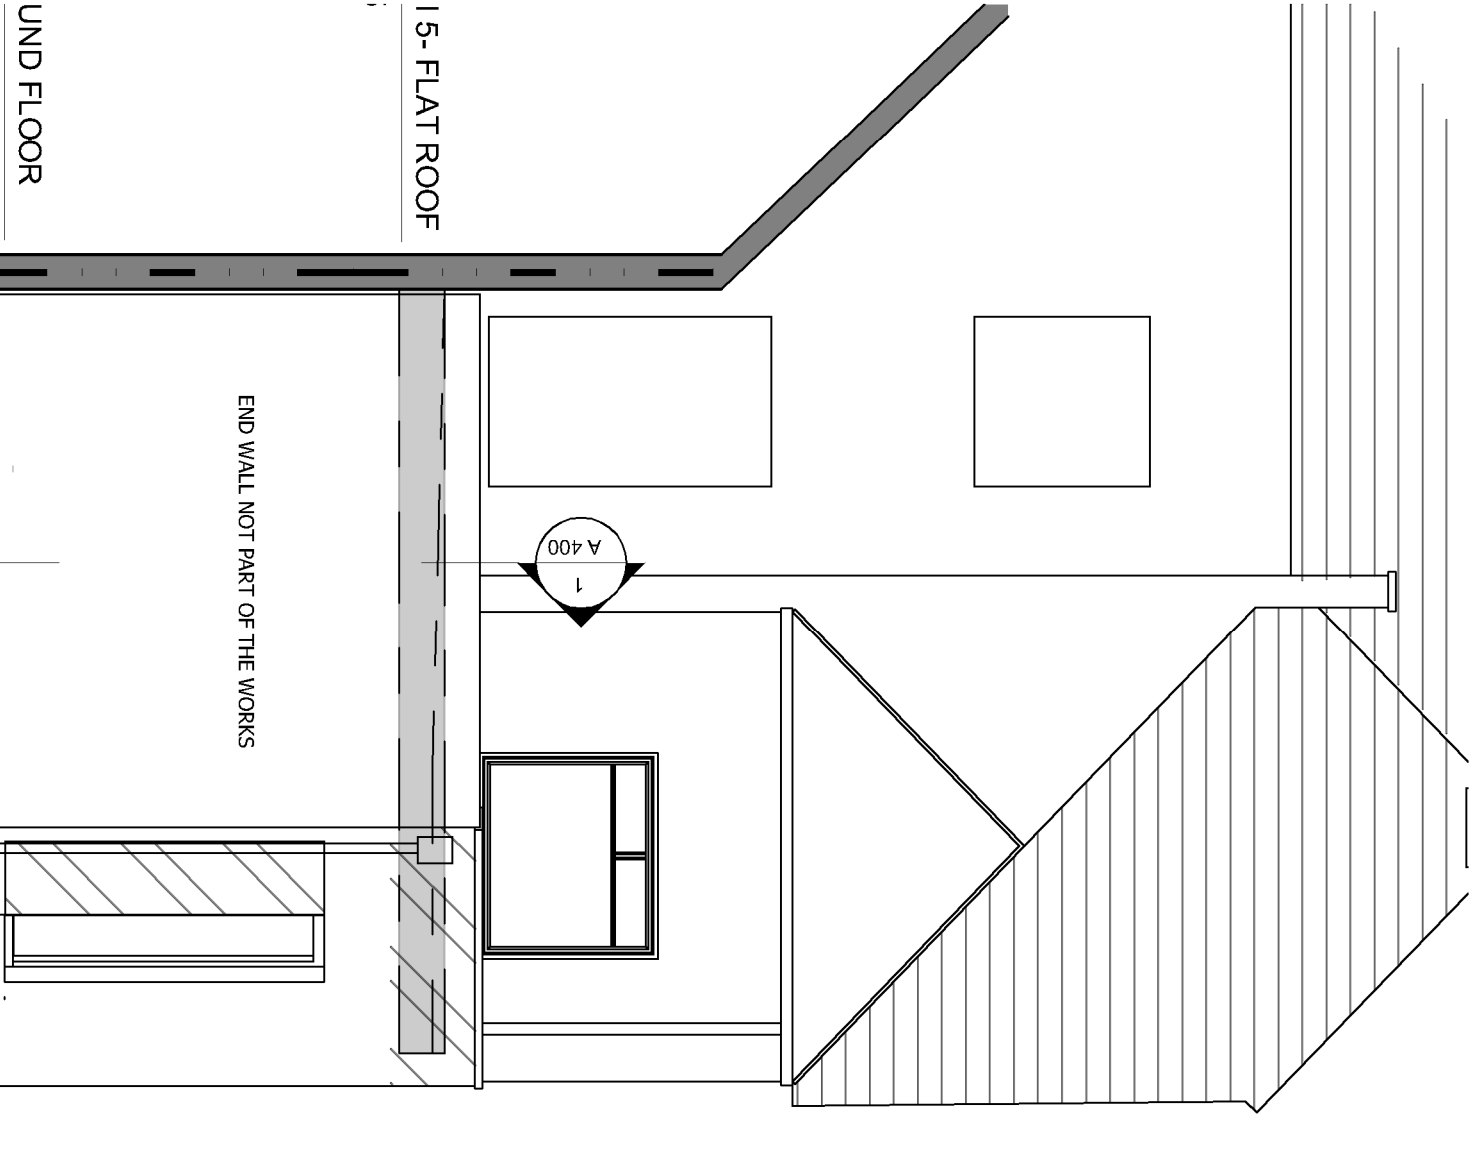

North

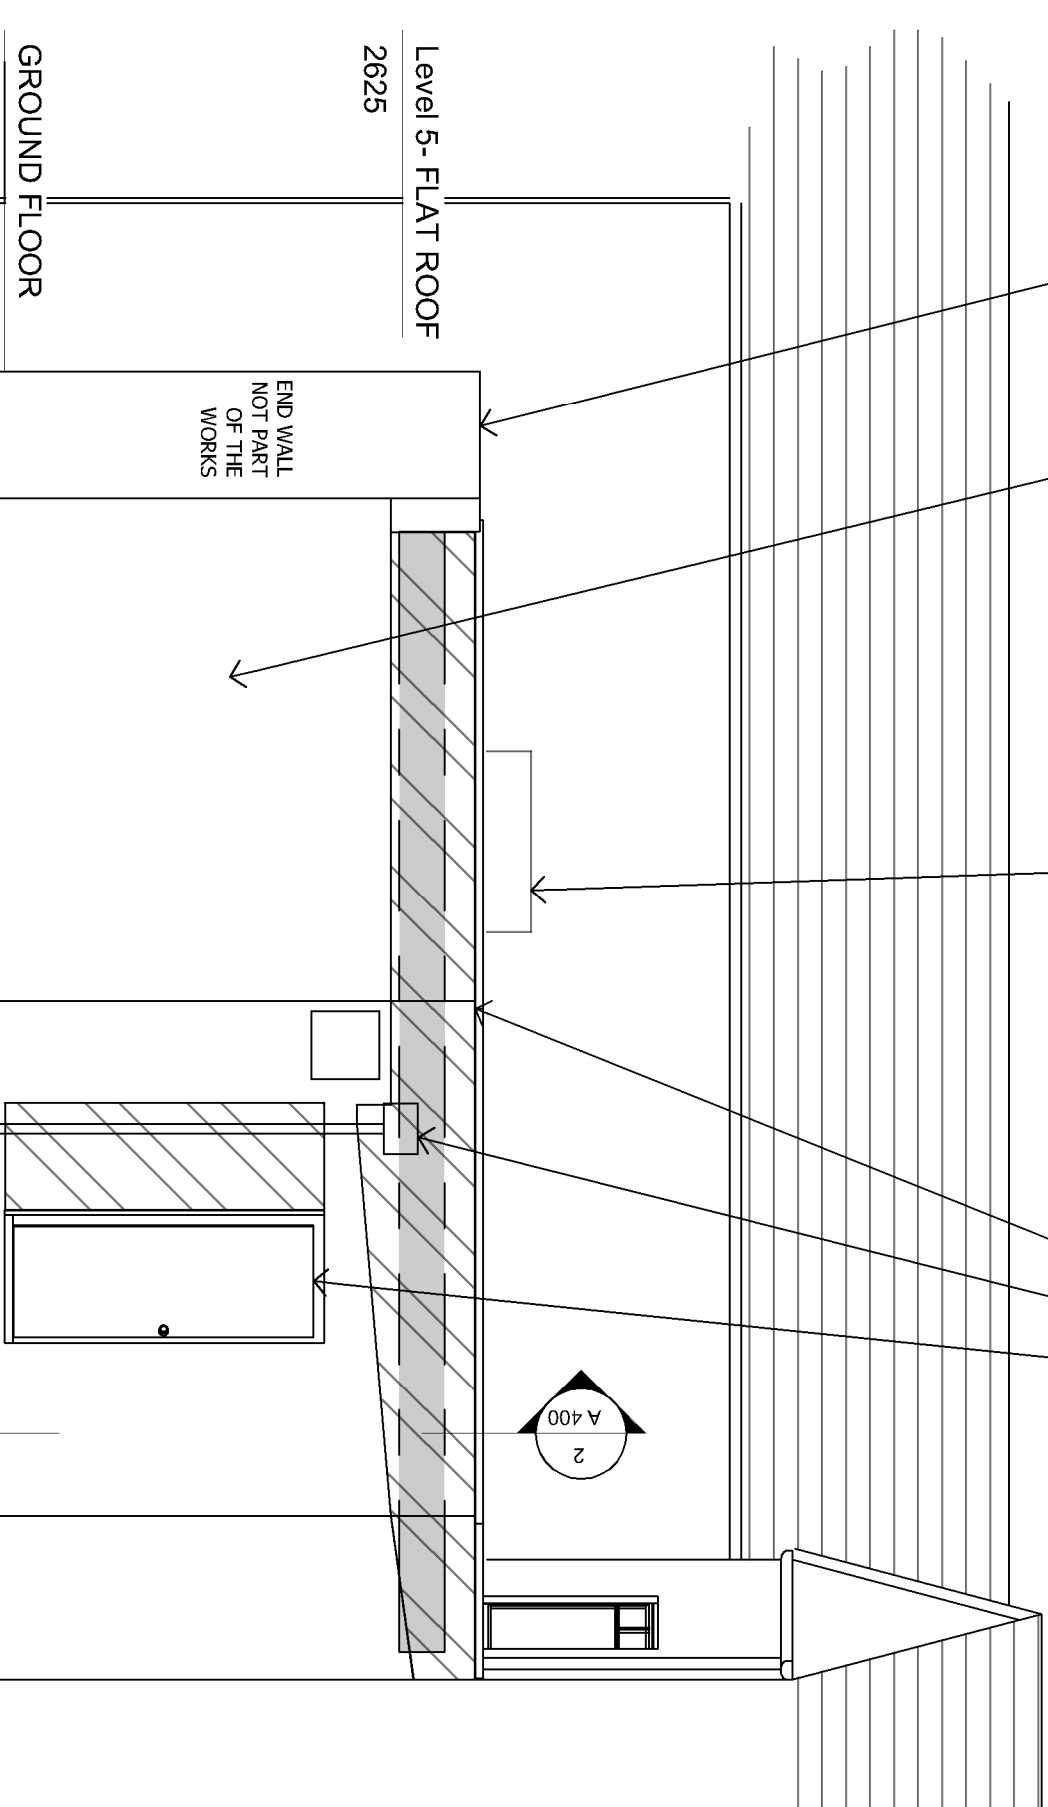

West

No.	Description	Date

Hazel Butler Architects Hazel Butler 24 Nighthingale Close Rowlands Castle T:023 92413680				PROJECT WORKS TO EXISTING SINGLE STOREY EXTENSION		CLIENT MR TREAGUST AND MRS CHARLTON 17 HIGH ST, EMSWORTH			
CODE	STATUS	SUITABILITY DESCRIPTION	PURPOSE OF ISSUE	SHEET	ELEVATIONS	Date	Project number	Scale (@A3)	REV
			BUILDING REGS			AUG 2020	08-19	1 : 50	
						Drawn by	DRAWING NUMBER		
						HB	08-19-DR-A-300		
						Checked by			