



PHYSICAL SCALE IN METERS @ 1:100

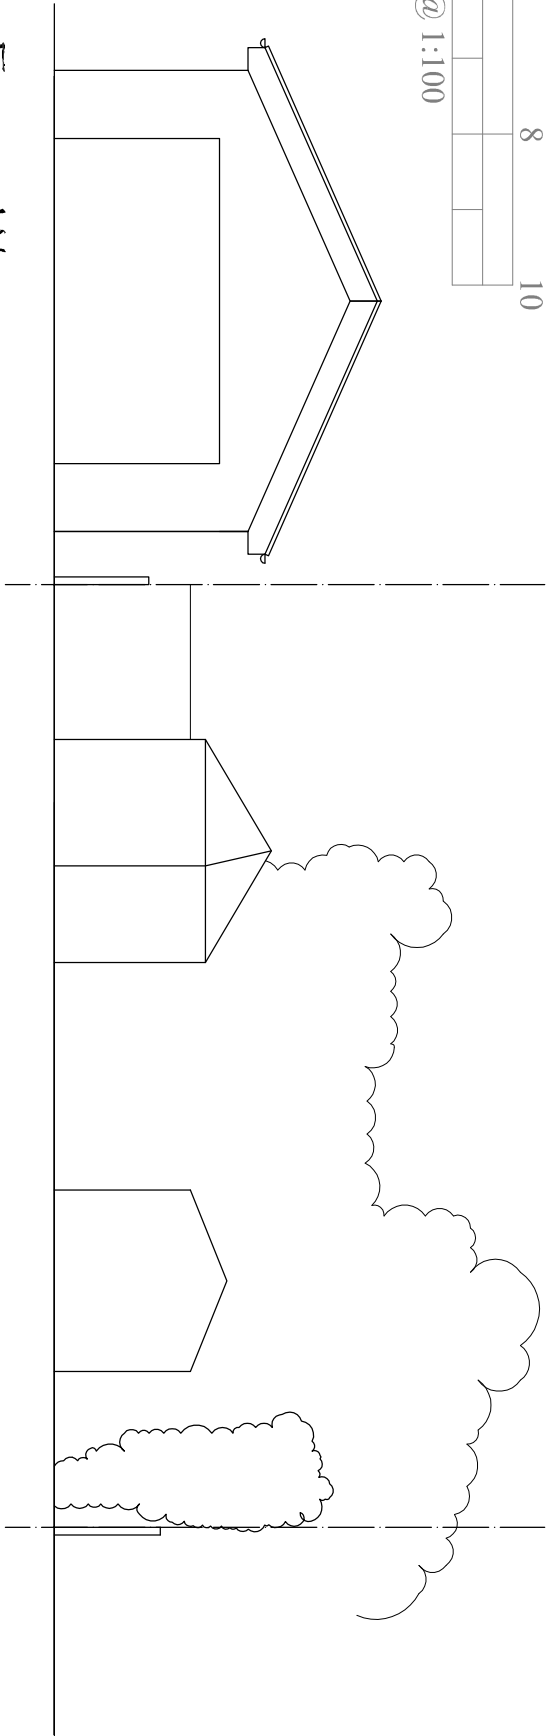

Existing West

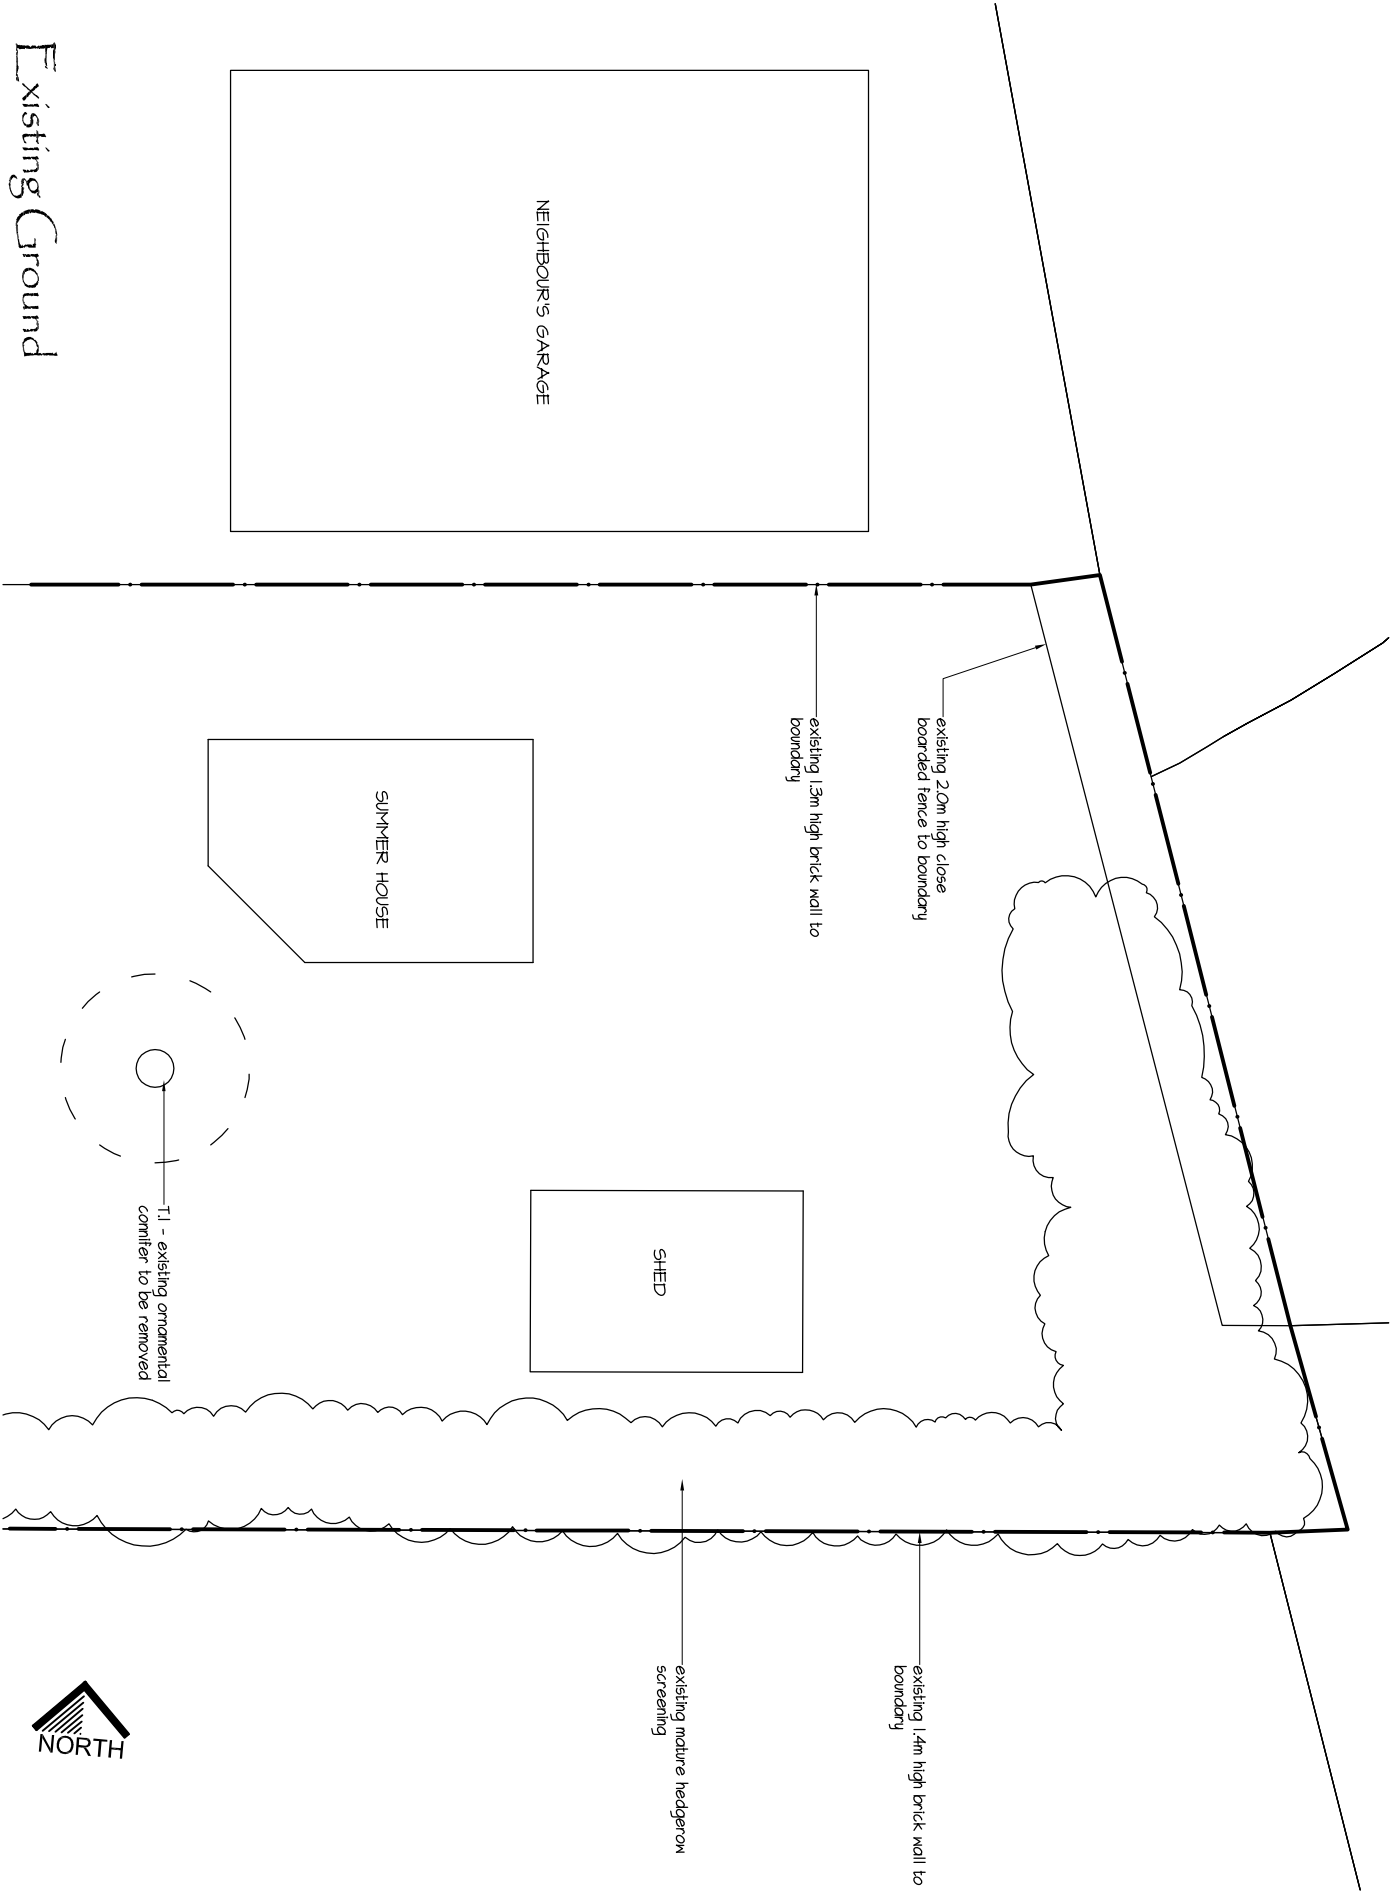

Existing Ground



NOTES:
This drawing has been produced solely for PLANNING/DESIGN.
Do not Scale from this Drawing except for planning purposes.
Any drainage shown is presumed and to be checked on site before commencement of works.
Internal room layout shown as indicative only.
This drawing is the copyright of MF Designs Ltd.

mf designs ltd

Chartered Architects



36 Grove Road • Havant • Hampshire • PO9 1AR
Director: Martin Farrer RIBA • Co Registration No.4507379
t 02392 470967
e admin@mfdesigns.org.uk

Date: Oct 2020
Scale: 1:100

Job No: 3257
Dwg No: EX_01

EXISTING SURVEY - 13 Record Road, Emsworth