


65 St Thomas Avenue PO11 0EU - Location Plan

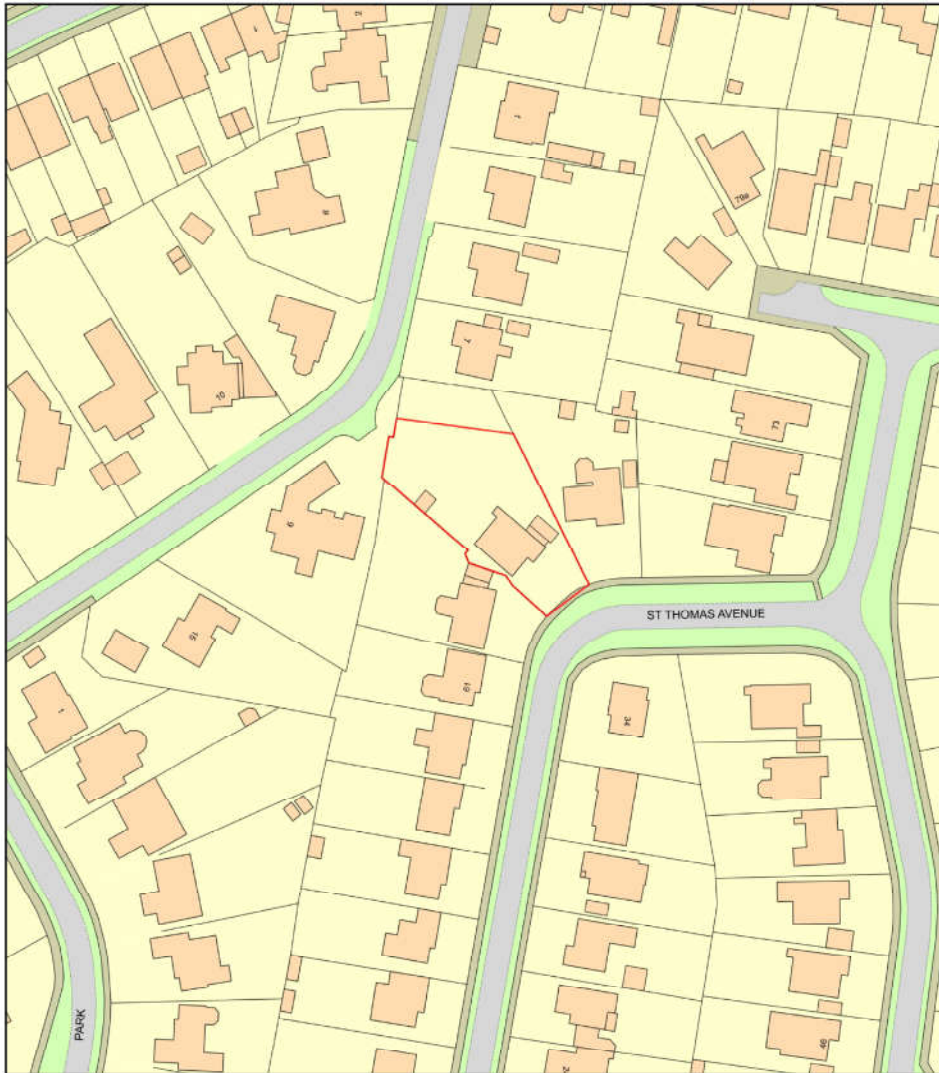

0 50
Metres



Plan Produced for: Parkers Design
Date Produced: 09 Mar 2021
Plan Reference Number: TQROM21068144918623
Scale: 1:1250 @ A4

© Crown copyright and database rights 2019 OS 100042766

1:500							50
1:200							20
1:100							10
1:50							5



PROJECT		CLIENT					
		Date		Issue Date		Scale (@ A3)	
SHEET	Location reissue	Drawn by		SW	DRAWING NUMBER		REV
		Checked by		SR	P107a		