


**PROPOSED SINGLE STOREY FRONT ADDITION.
43, DANCES WAY, HAYLING ISLAND, HANTS.
FOR MR S. BROUGH.**

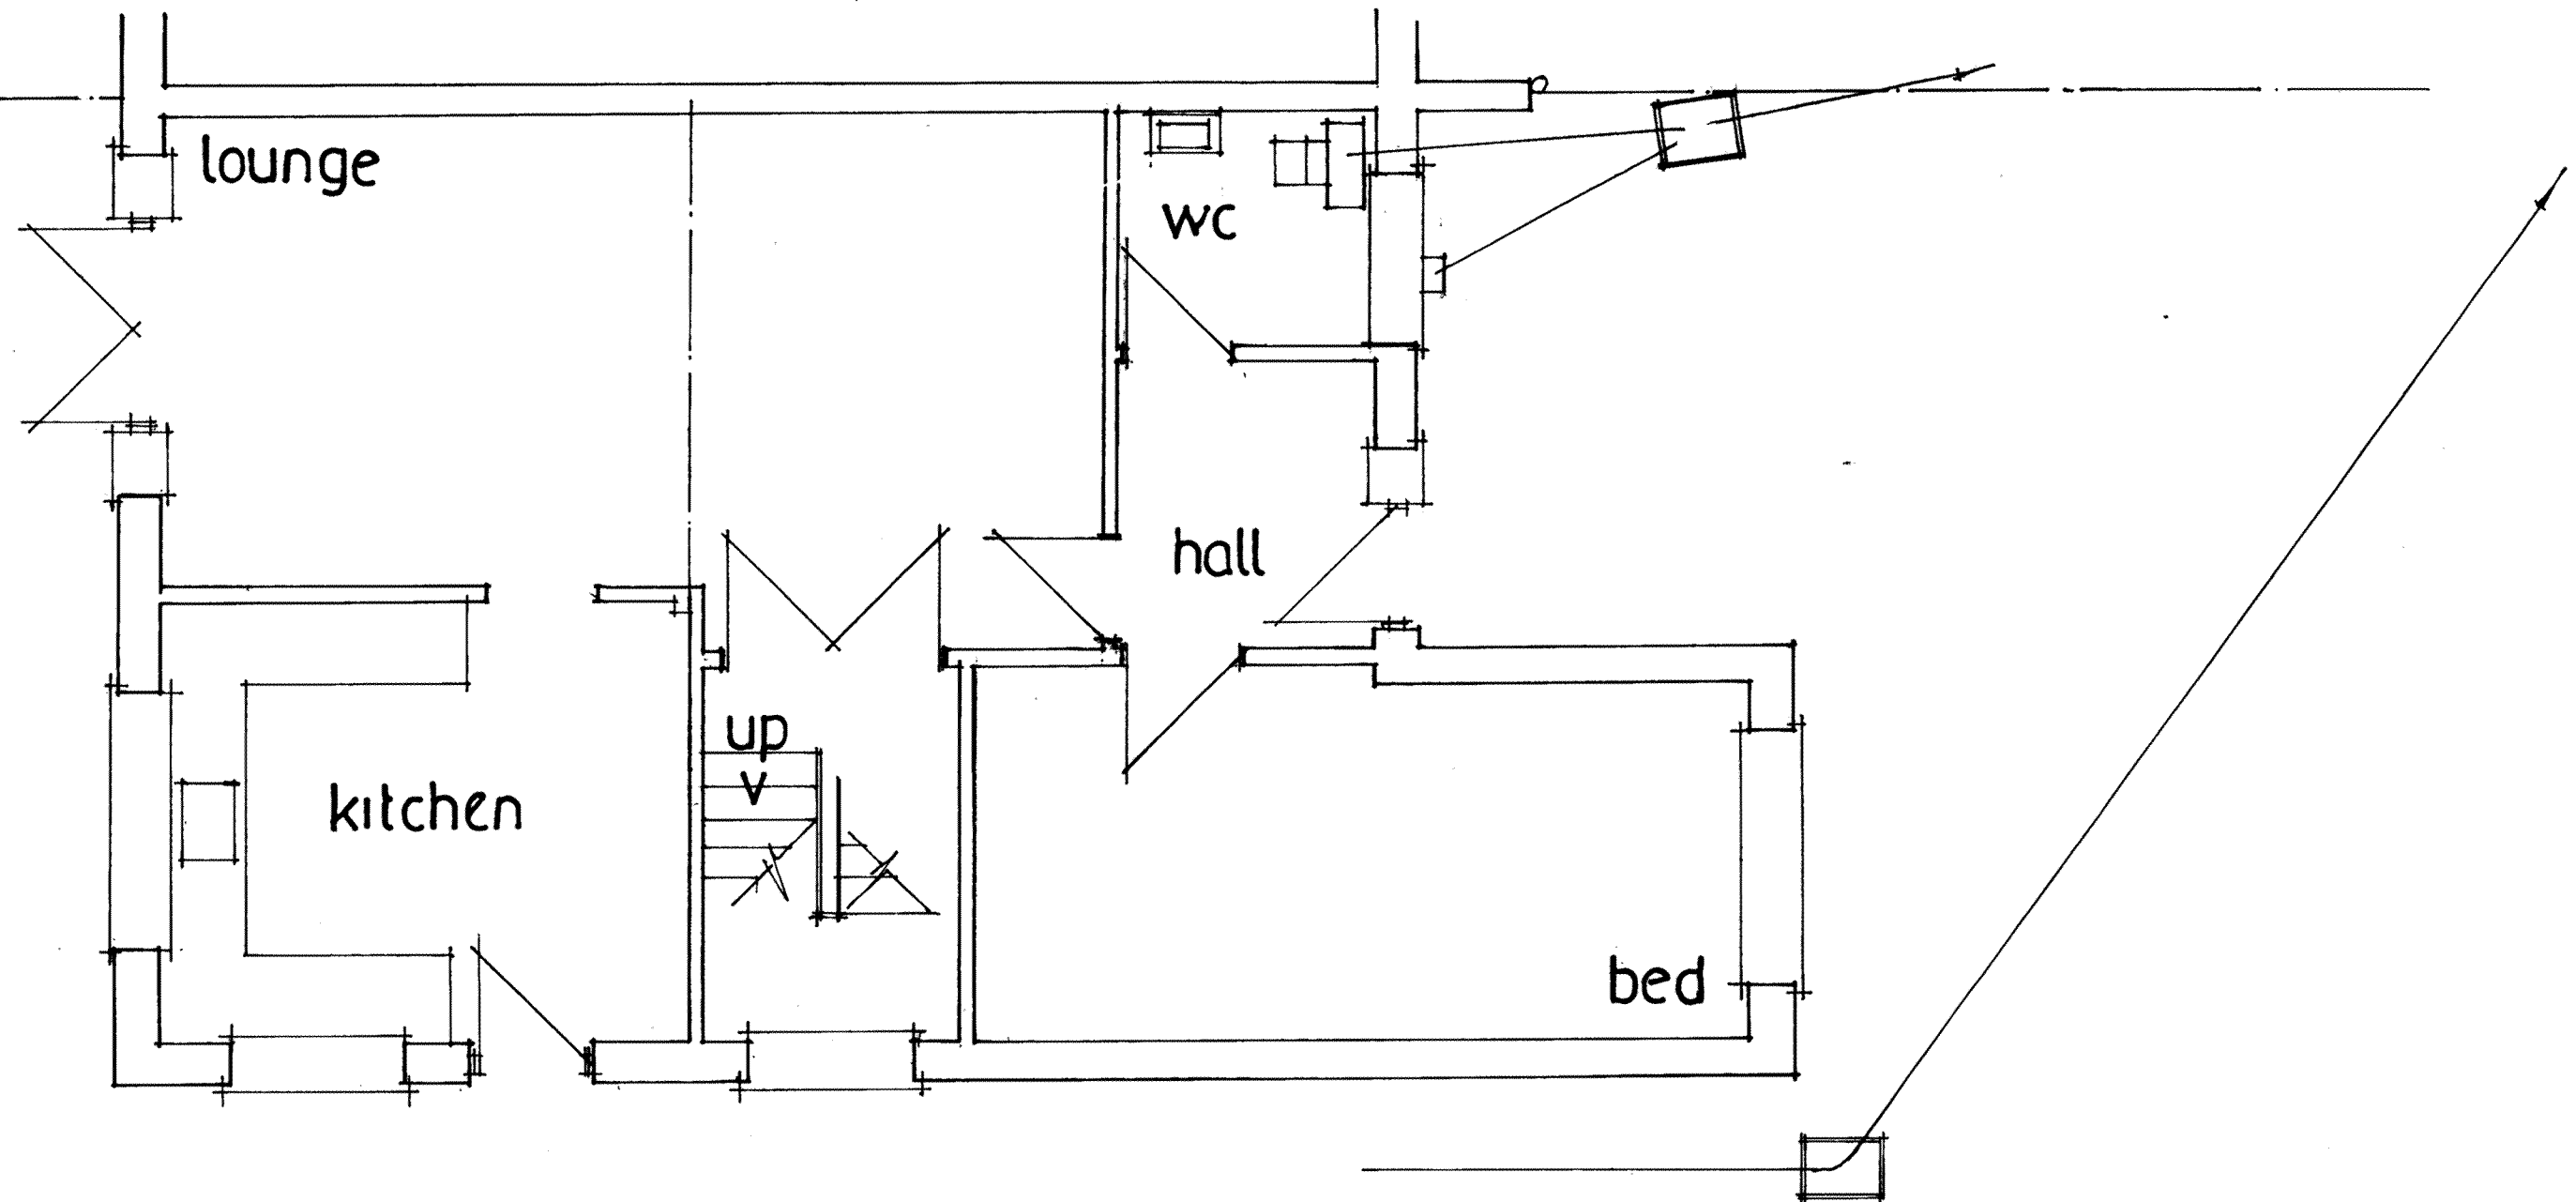

HAVANT BOROUGH COUNCIL
02 AUG 2021
RECEIVED

date july 21
scale 1:50

EXISTING GROUND FLOOR

PETER J. WALKER
ISLAND DESIGN
182 SEAFRONT, HAYLING ISLAND, HANTS
PO11 9AN
TEL : 02392467571