


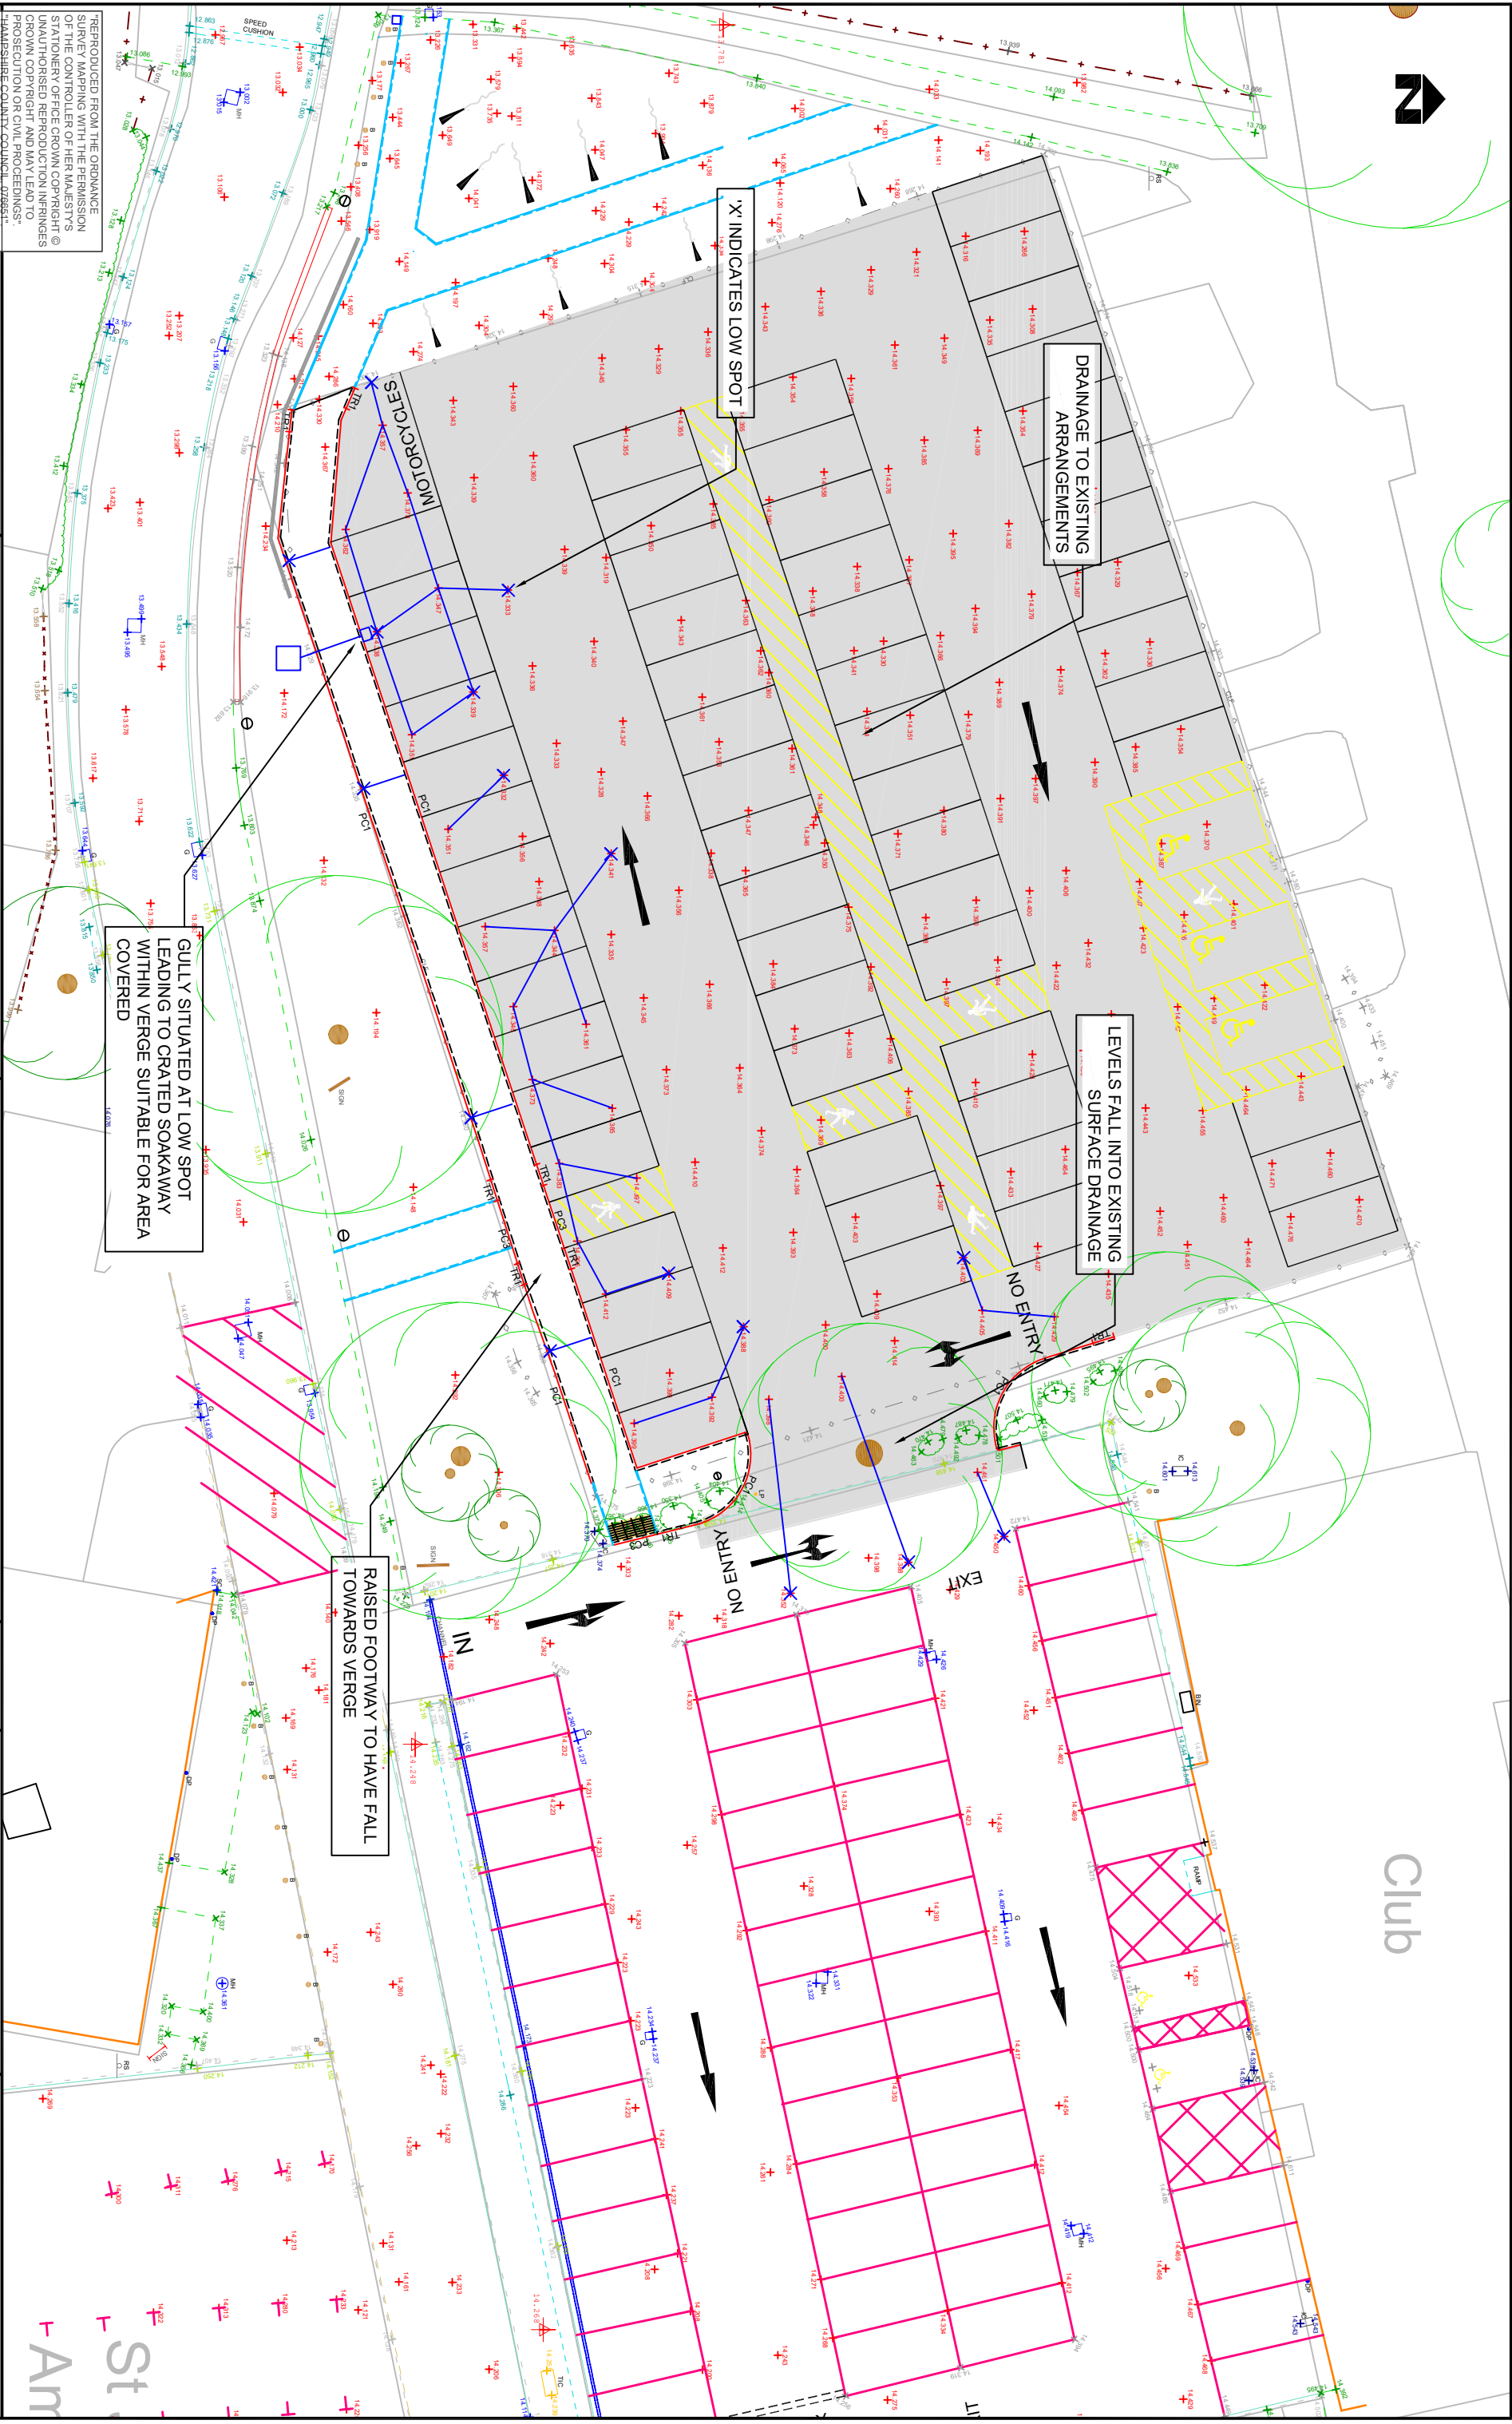

"REPRODUCED FROM THE ORDNANCE SURVEY MAPPING WITH THE PERMISSION OF THE CONTROLLER OF HER MAJESTY'S STATIONERY OFFICE CROWN COPYRIGHT © UNAUTHORISED REPRODUCTION INFRINGES CROWN COPYRIGHT AND MAY LEAD TO PROSECUTION OR CIVIL PROCEEDINGS".

"HAMPSHIRE COUNTY COUNCIL, 076651"

Havant
BOROUGH COUNCIL
Planning
Civil Engineering and Landscape

Public Service Plaza
Civic Centre Road
Havant, Hants. PO9 2AX
Telephone: (023) 9247 4174
Email: customer.services@havant.gov.uk
Internet: www.havant.gov.uk

[illegible]

DESIGNER	SCHEMATIC			DRAWING TITLE	
AH				DRAINAGE DETAILS	
CDO					
AH	HAVANT RUGBY CLUB MUGA CAR PARK CONVERSION				
CHECKED					
	JOB No. 2019_19	DATE	SHEET NUMBER	DRAWING NUMBER	REV
APPROVED	SCALE @ A3	23.06.2020		2019_19/007	