


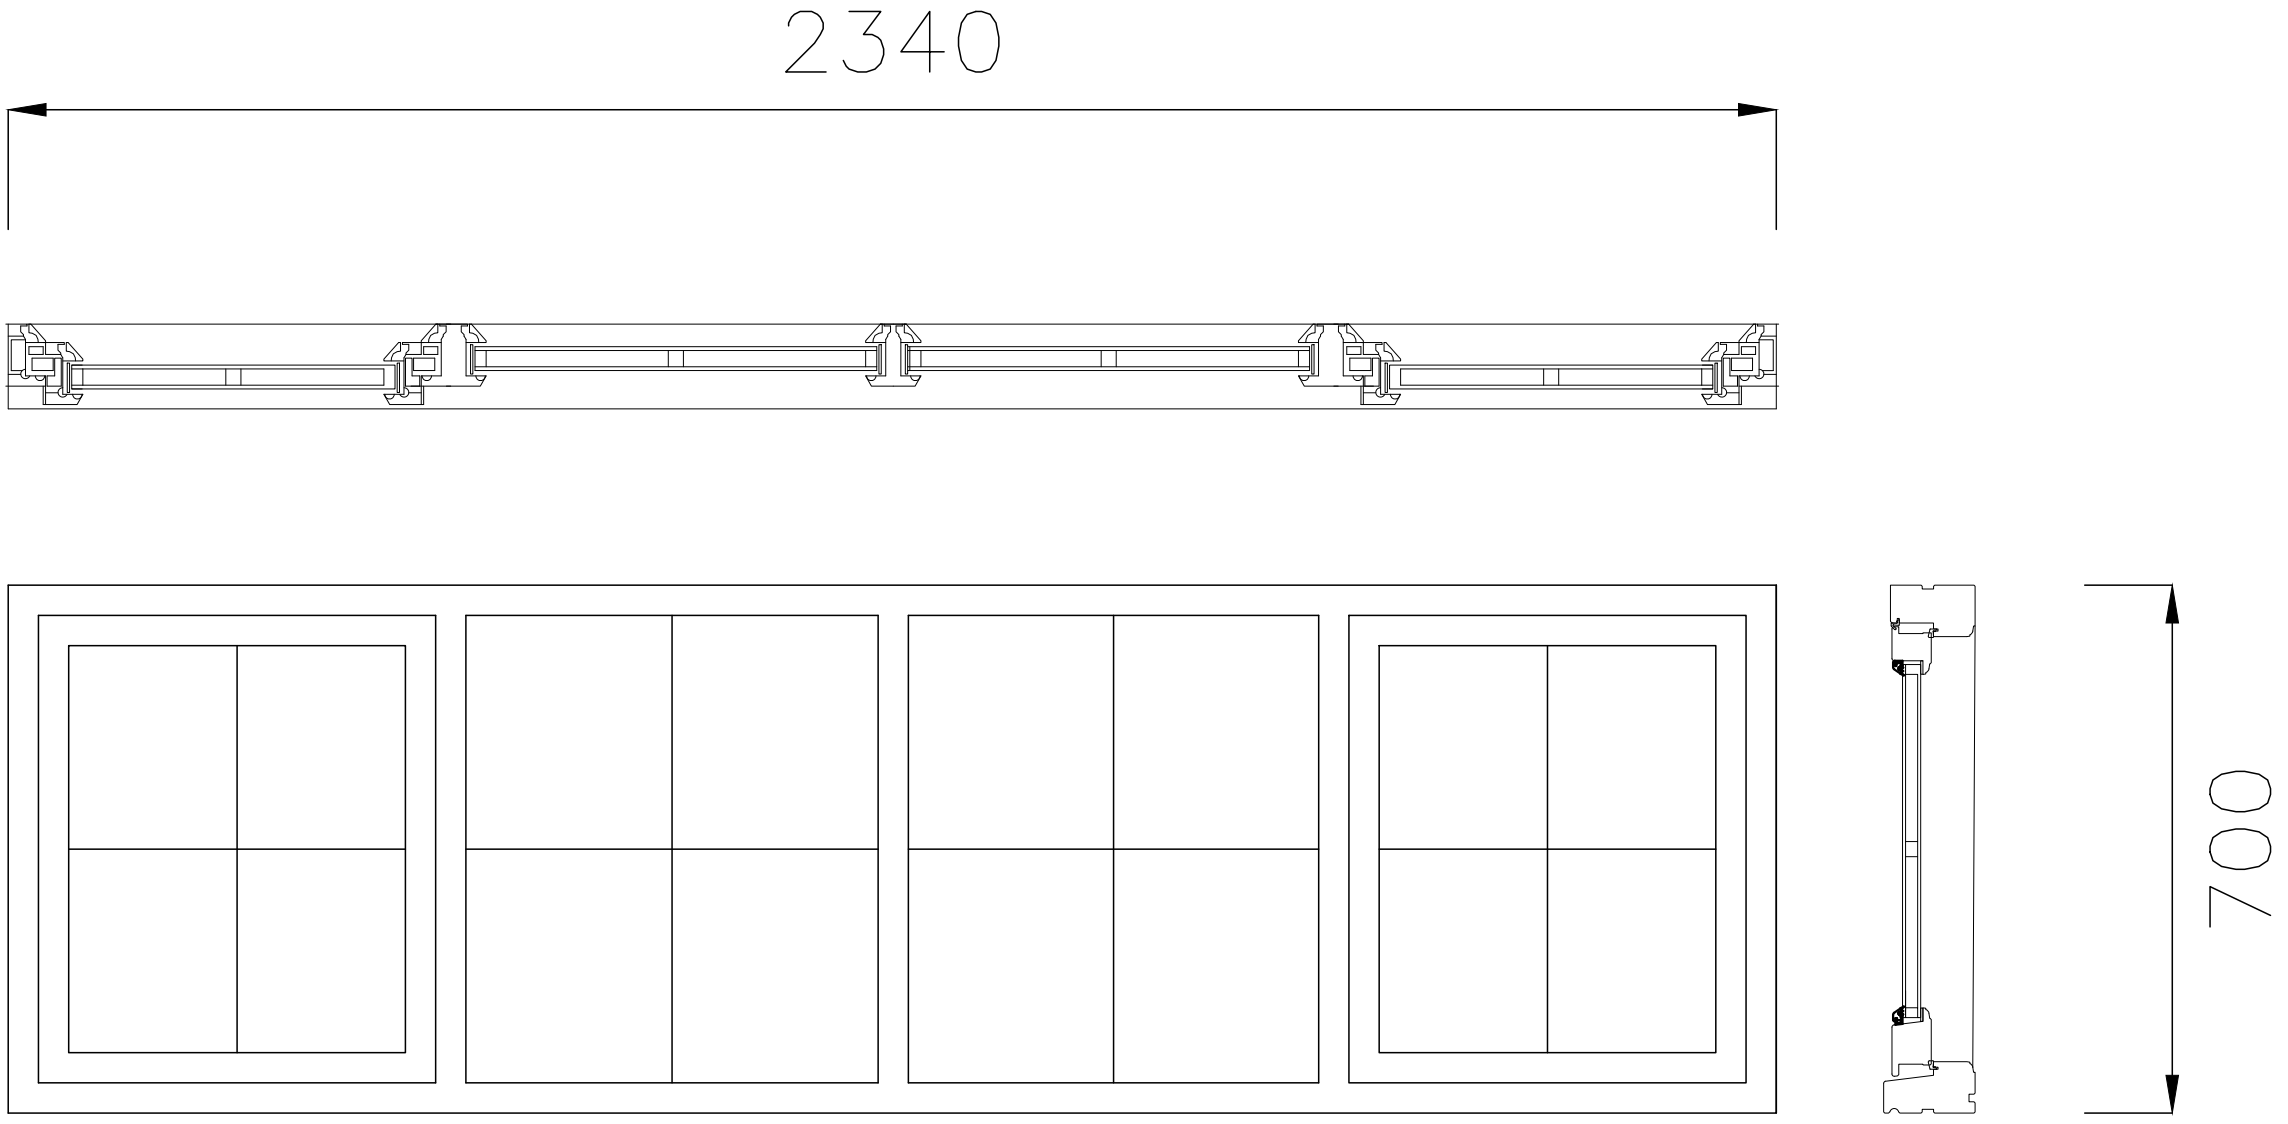

Window #1

22 King Street, Emsworth, PO10 7AZ	22 King Street: Window Details		CAD Critchley Architecture And Design Ltd. Contact: 02392 474 919 info@caad.online The Old Brewery,15E South Street, Havant, PO9 1BU		Scale A3 = 1:10 Drawn CAL Date 09/10/2020
	Revisions	a) Note/Date/Initial b) c) d)			

2m

4m

20024-604⁰