


48 Stanstead Crescent PO9 5NN

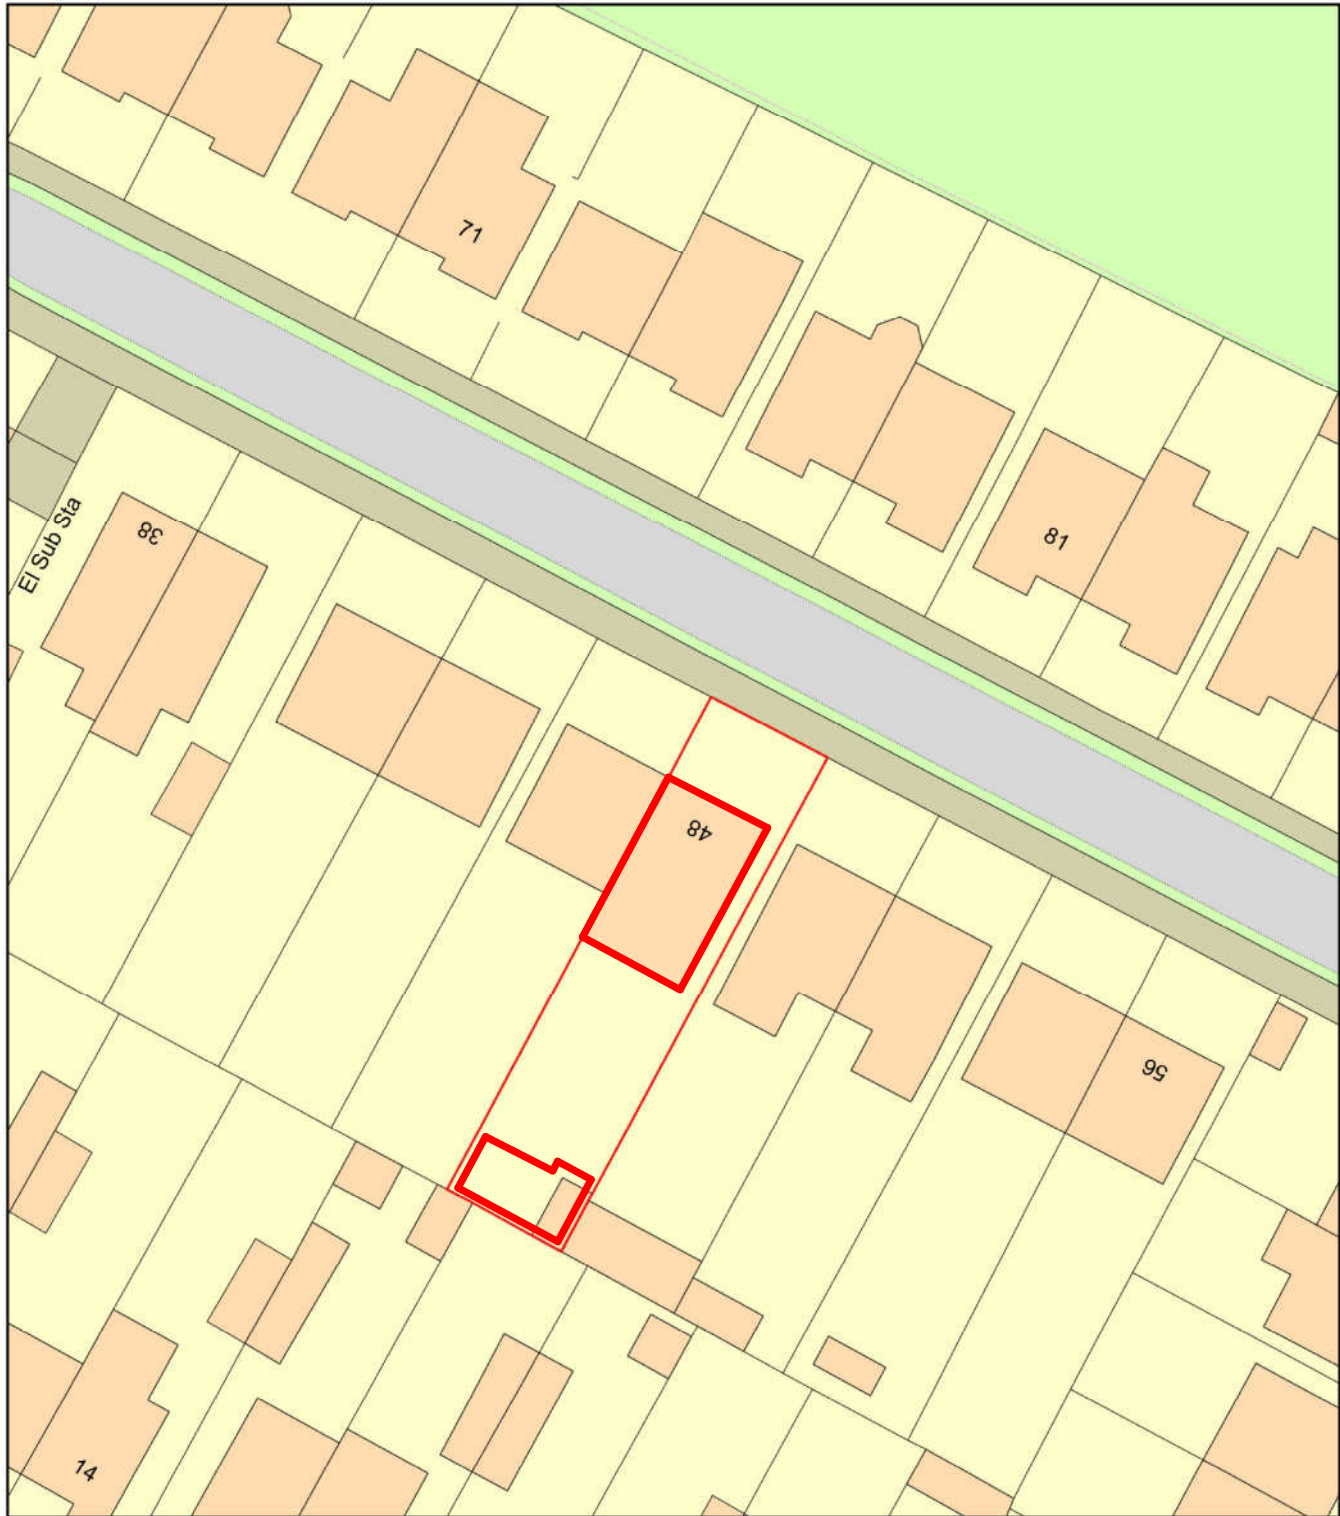

0 20
Metres



Plan Produced for: Parkers Design
Date Produced: 02 Nov 2020
Plan Reference Number: TQRQM20307083253517
Scale: 1:500 @ A4

© Crown copyright and database rights 2019 OS 100042766

1:500									100
1:200									20
1:100									10
1:50									5



PROJECT 48 Stanstead Crescent PO9 5NN	CLIENT JT		
	Date	Issue Date	Scale (@ A3)
SHEET Block Plan	Drawn by SW	DRAWING NUMBER P106	REV
	Checked by SR		