
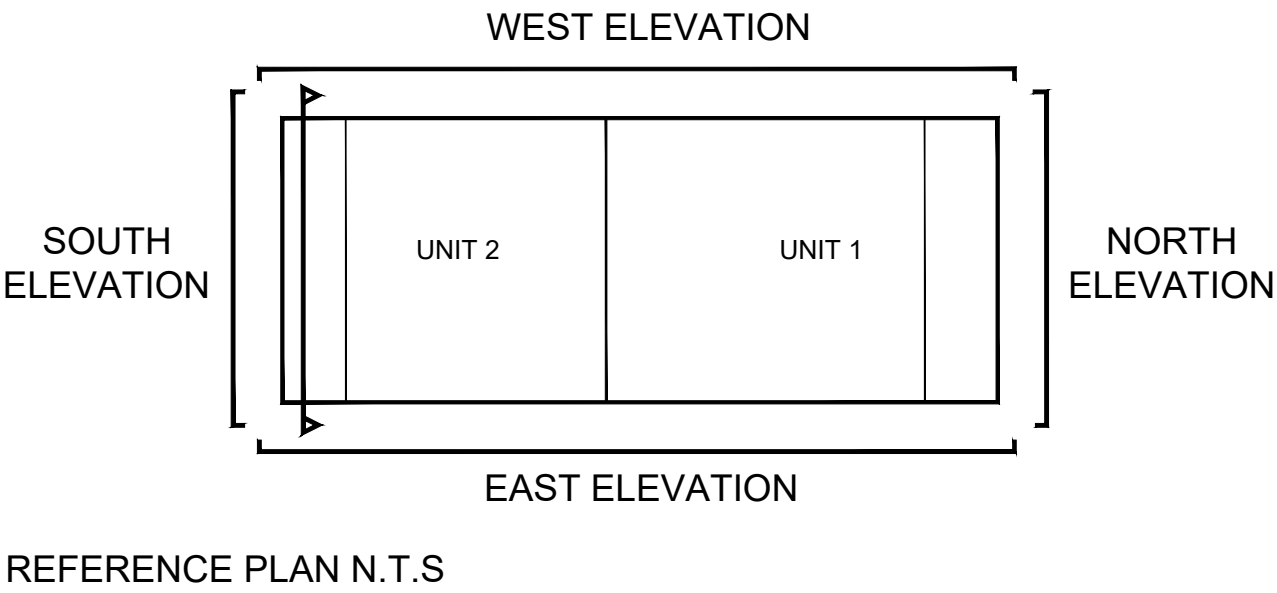
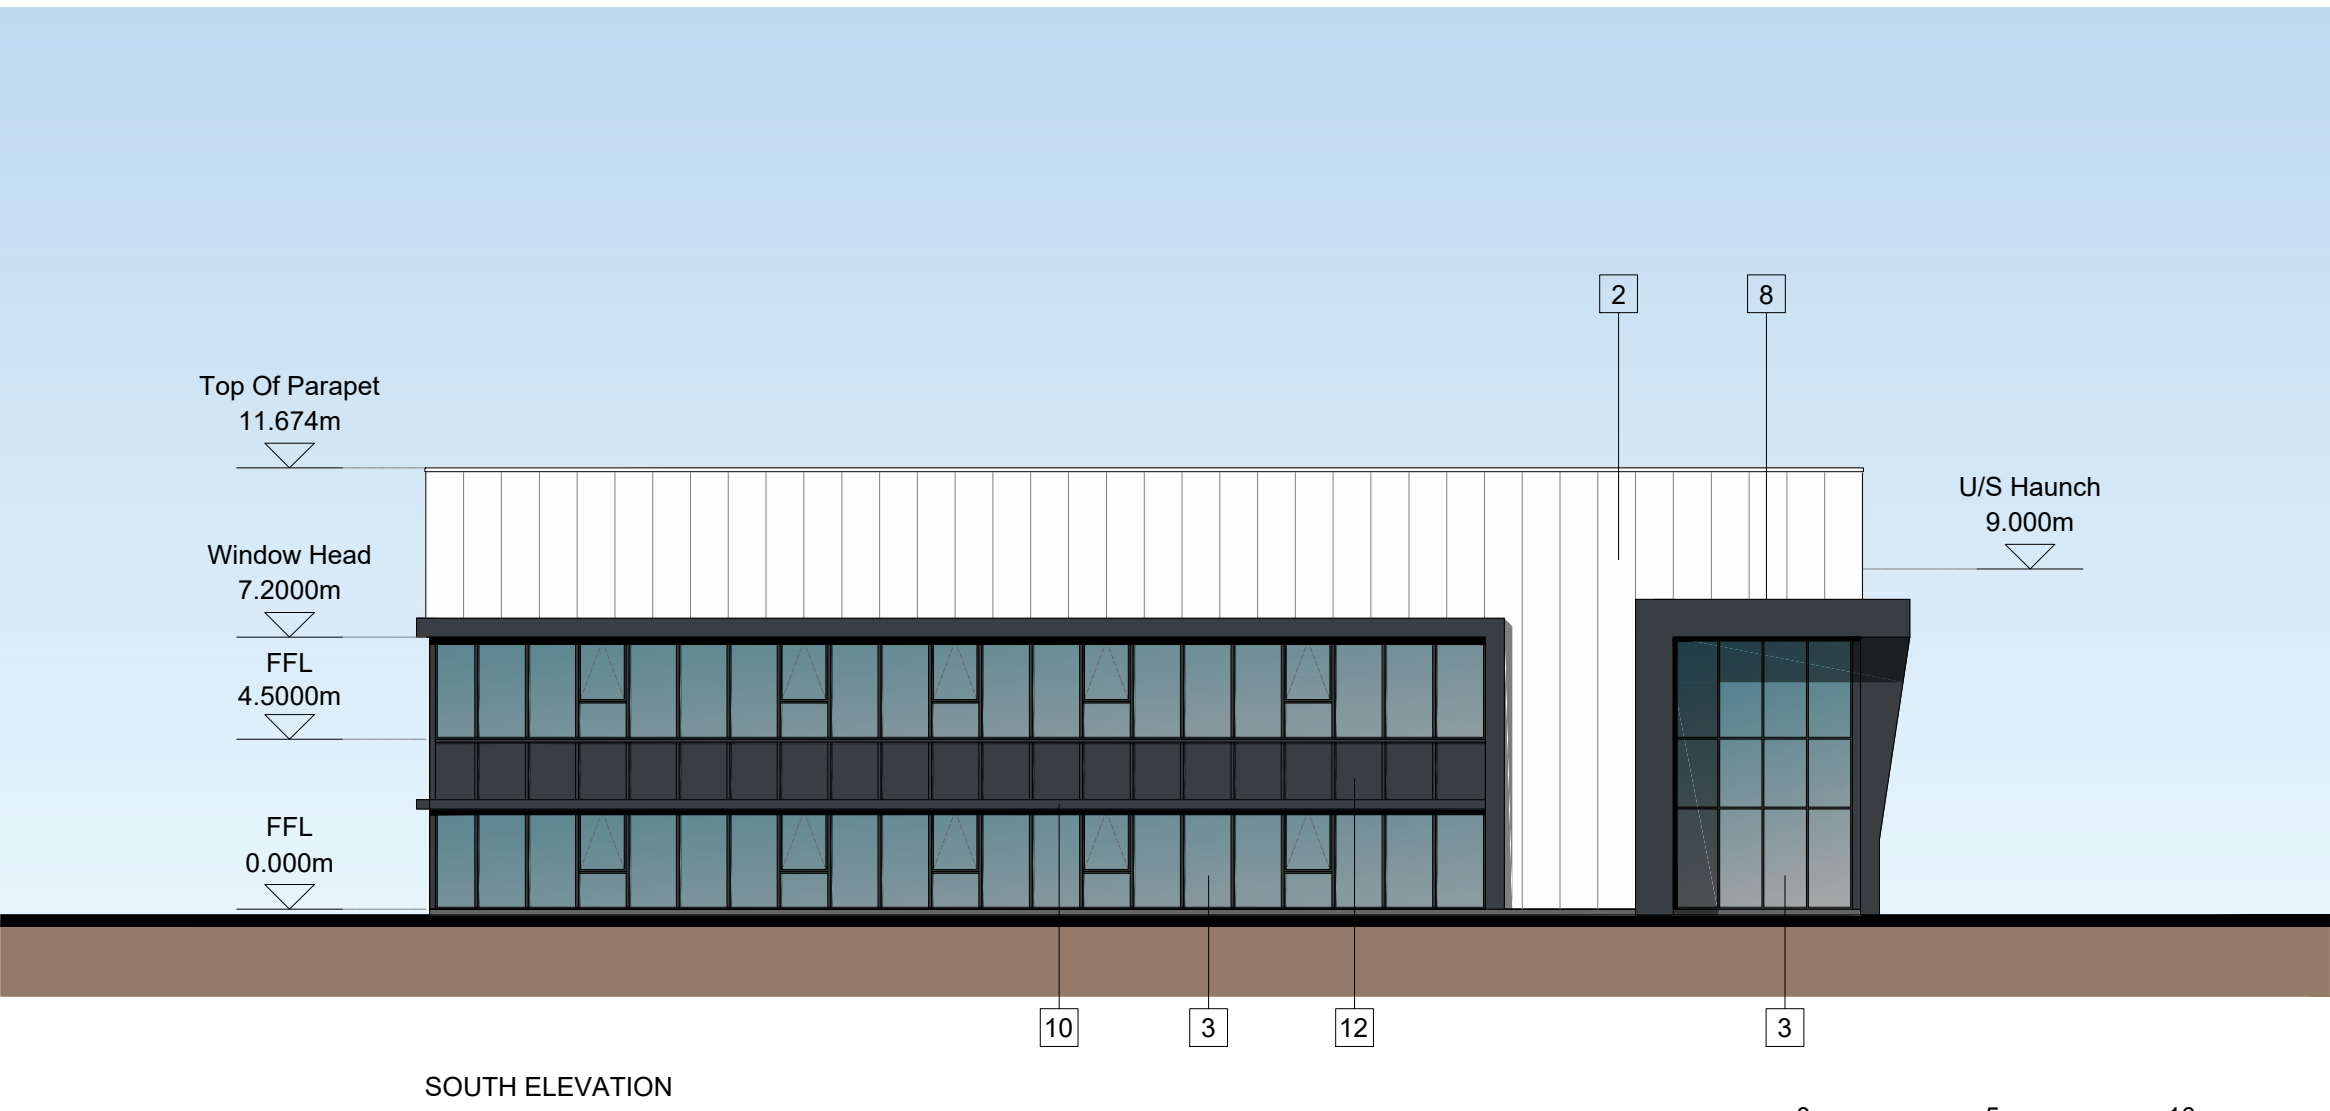
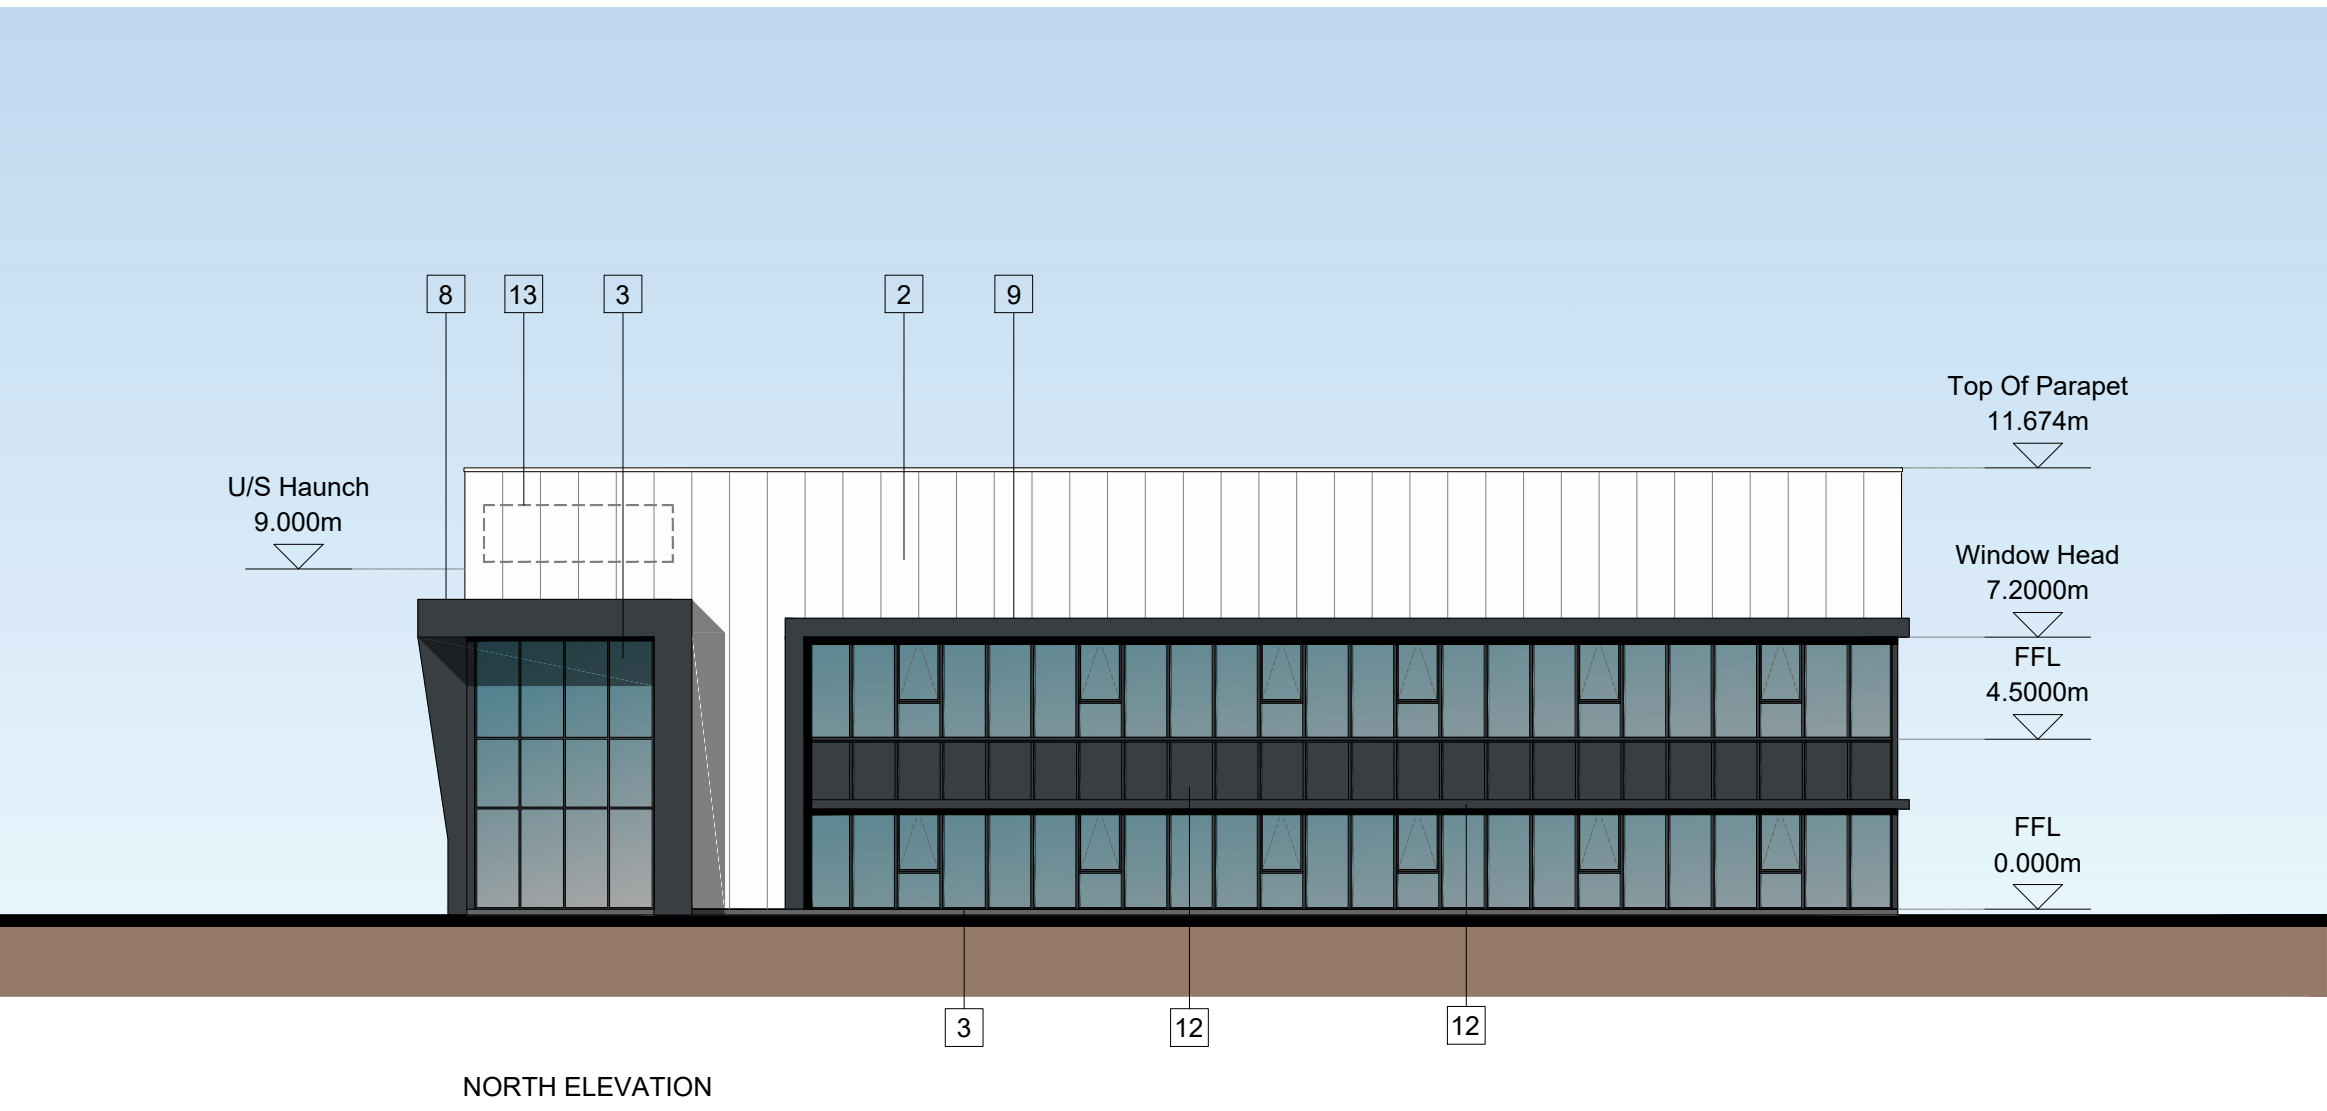
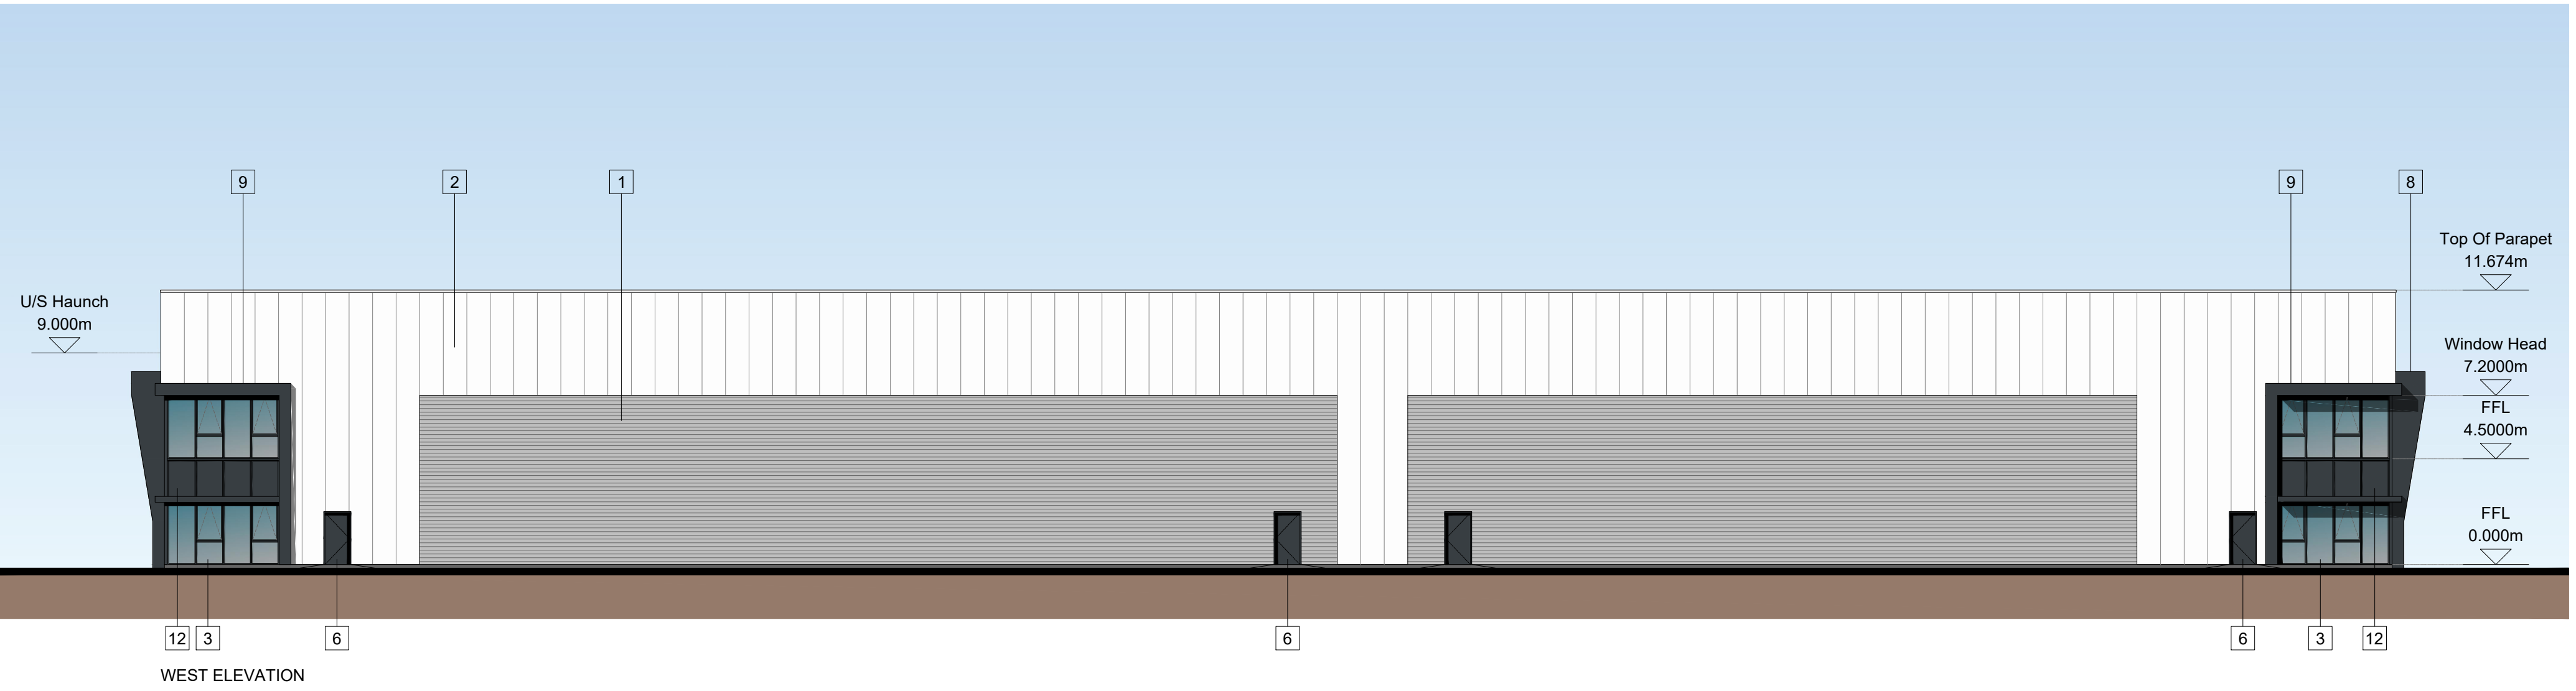
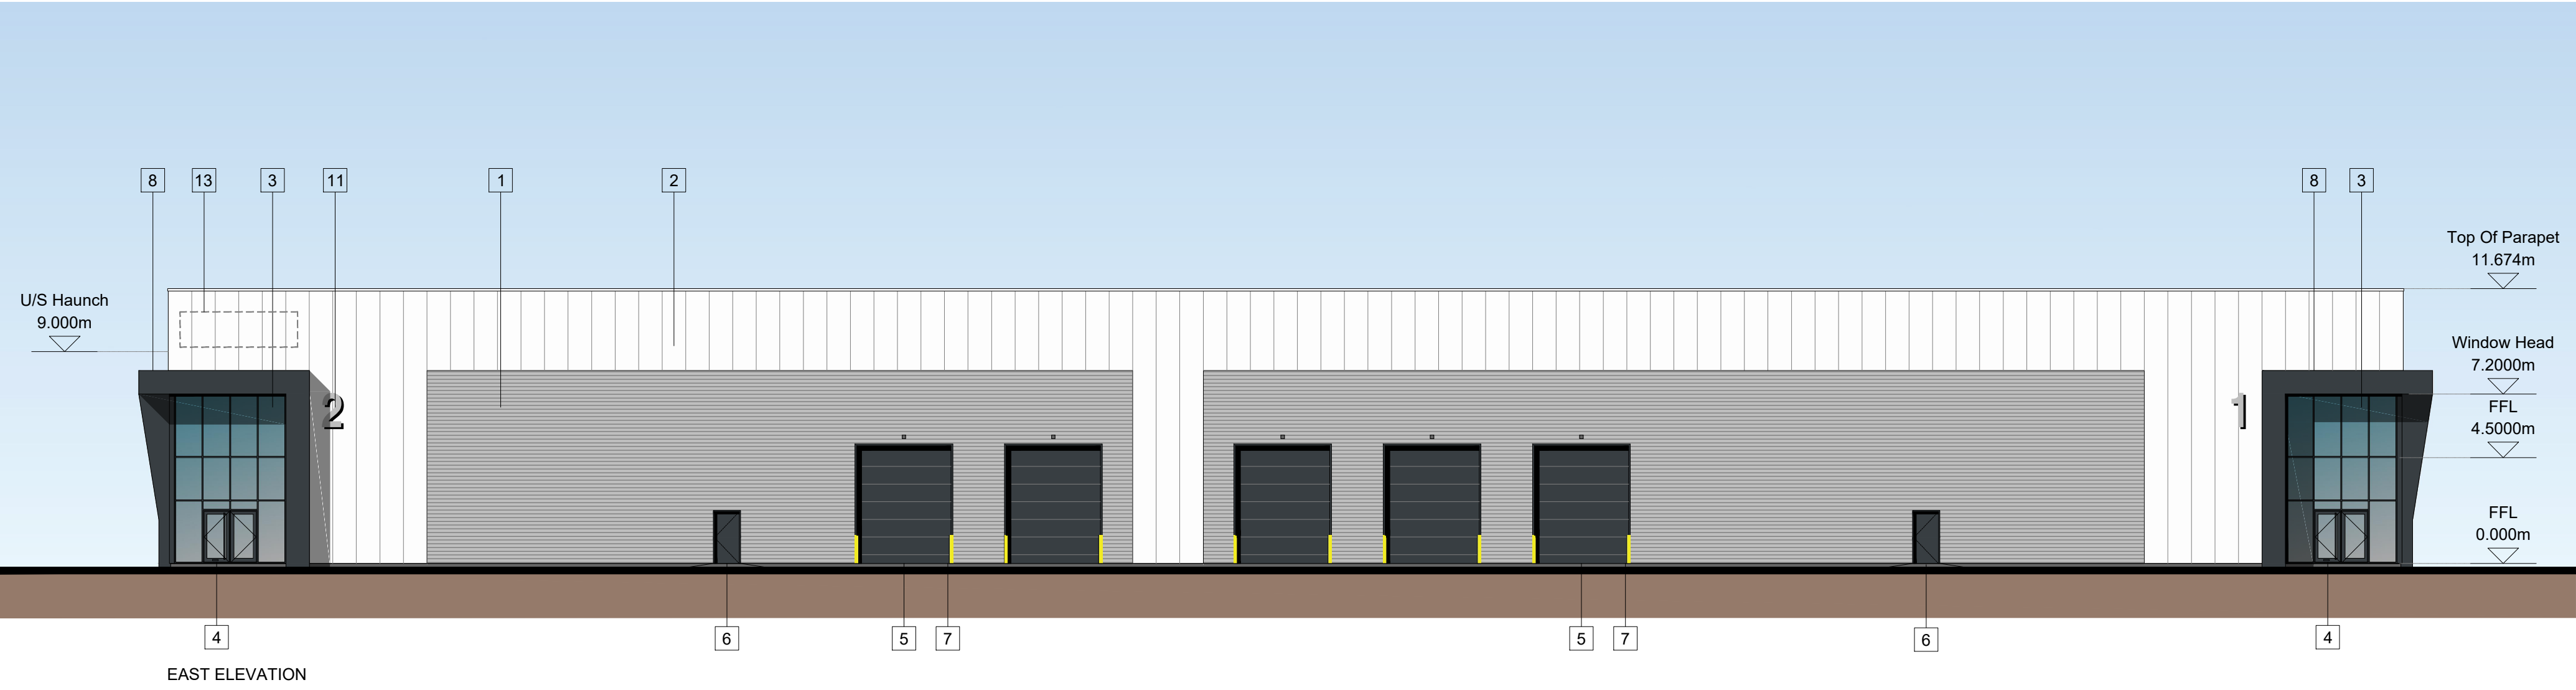


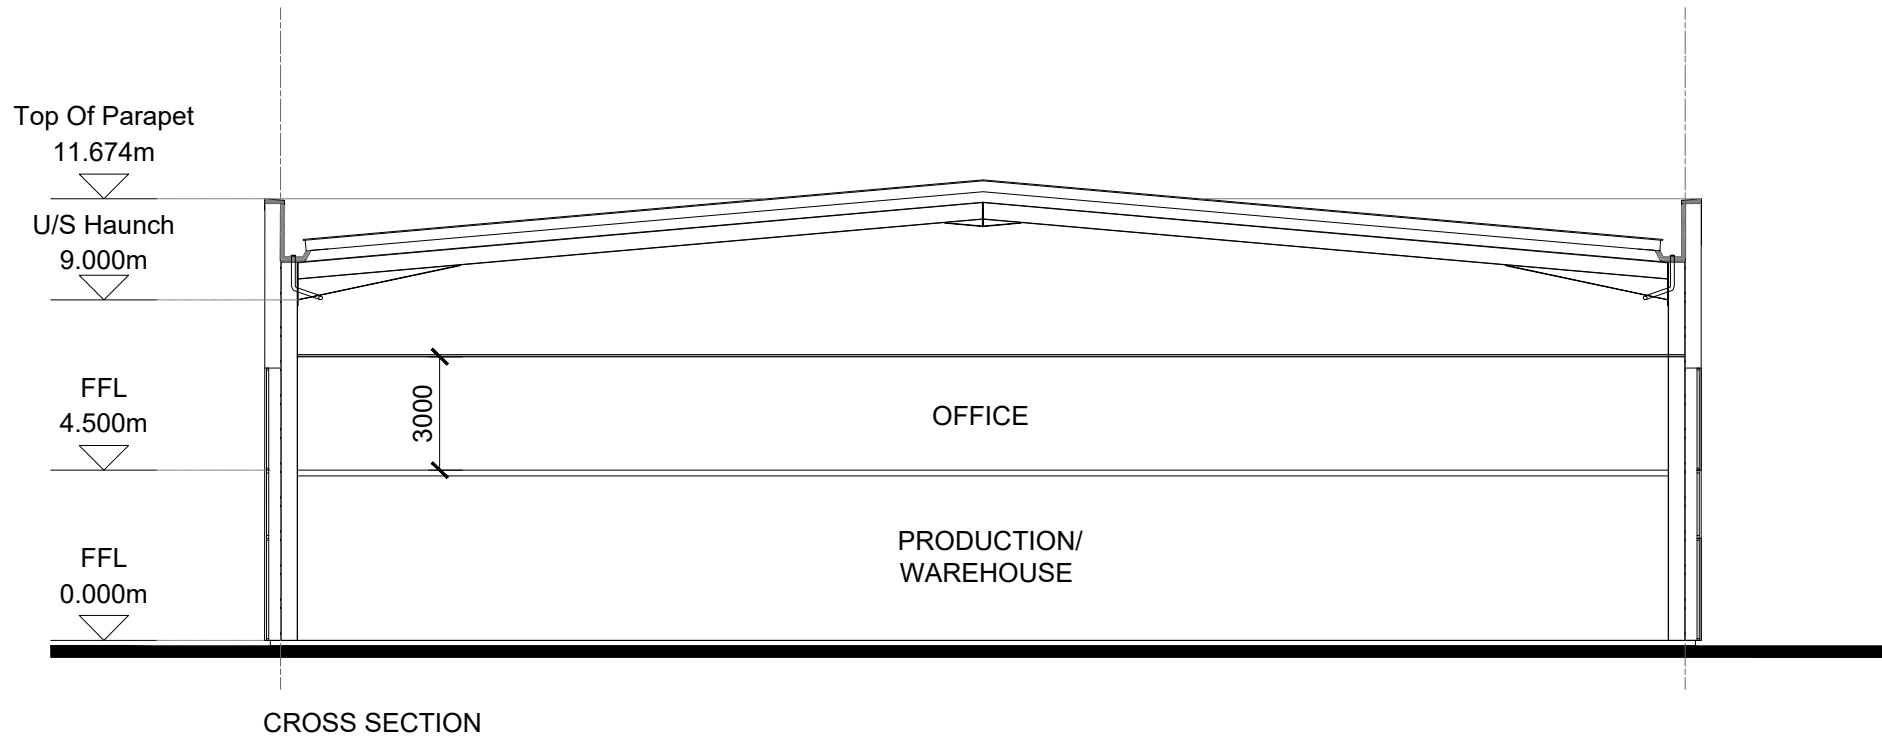

Figured dimensions only are to be used. All dimensions to be checked onsite. Differences between drawings and between drawings and specification or bills of quantities to be reported to the PRC Group.

The copyright of the drawings and designs contained therein remains vested in the PRC Group.

Revisions: Drawn/Chkd: Date:

MATERIALS KEY:

- 1 HORIZONTAL PROFILED CLADDING (METALLIC SILVER)
- 2 VERTICAL MICRORIB CLADDING (WHITE)
- 3 ALUMINIUM FRAMED WINDOWS (ANTHRACITE GREY)
- 4 ALUMINIUM FRAMED ENTRANCE DOORS (ANTHRACITE GREY)
- 5 LOADING DOORS (INSULATED) (ANTHRACITE GREY)
- 6 STEEL PERSONNEL DOORS (ANTHRACITE GREY)
- 7 STEEL BOLLARD (YELLOW)
- 8 FEATURE ENTRANCE CANOPY (ANTHRACITE GREY)
- 9 FEATURE WINDOW REVEAL PROJECTION (ANTHRACITE GREY)
- 10 HORIZONTAL FIN DETAIL
- 11 UNIT NUMERAL
- 12 INFILL PANEL
- 13 SIGNAGE FOR FUTURE TENANTS

Client:
XLB PROPERTY LTD &
HAVANT S.a.r.l. (Luxembourg)



Project:
LANGSTONE TECHNOLOGY PARK
HAVANT

12 Warren Yard,
Warren Park,
Milton Keynes,
MK12 5HW
01908 305 246

info@prc-group.com
www.prc-group.com

Drawing Title:
PROPOSED
ELEVATIONS AND SECTIONS
UNITS 1-2

Scale @ A1: 1:200
Checked by: ME
Date: MAR 21

Job No: 11319
Stage: PL 020
Drawing No: 020

Issue Status:
Construction ☐ Preliminary ☐
Information ☐ Approval ☐
Tender ☐

Architecture
Planning
Master Planning
Urban Design
Interiors
Landscape

Offices
Working
London
Milton Keynes
Warsaw

PRC Architecture & Planning

