
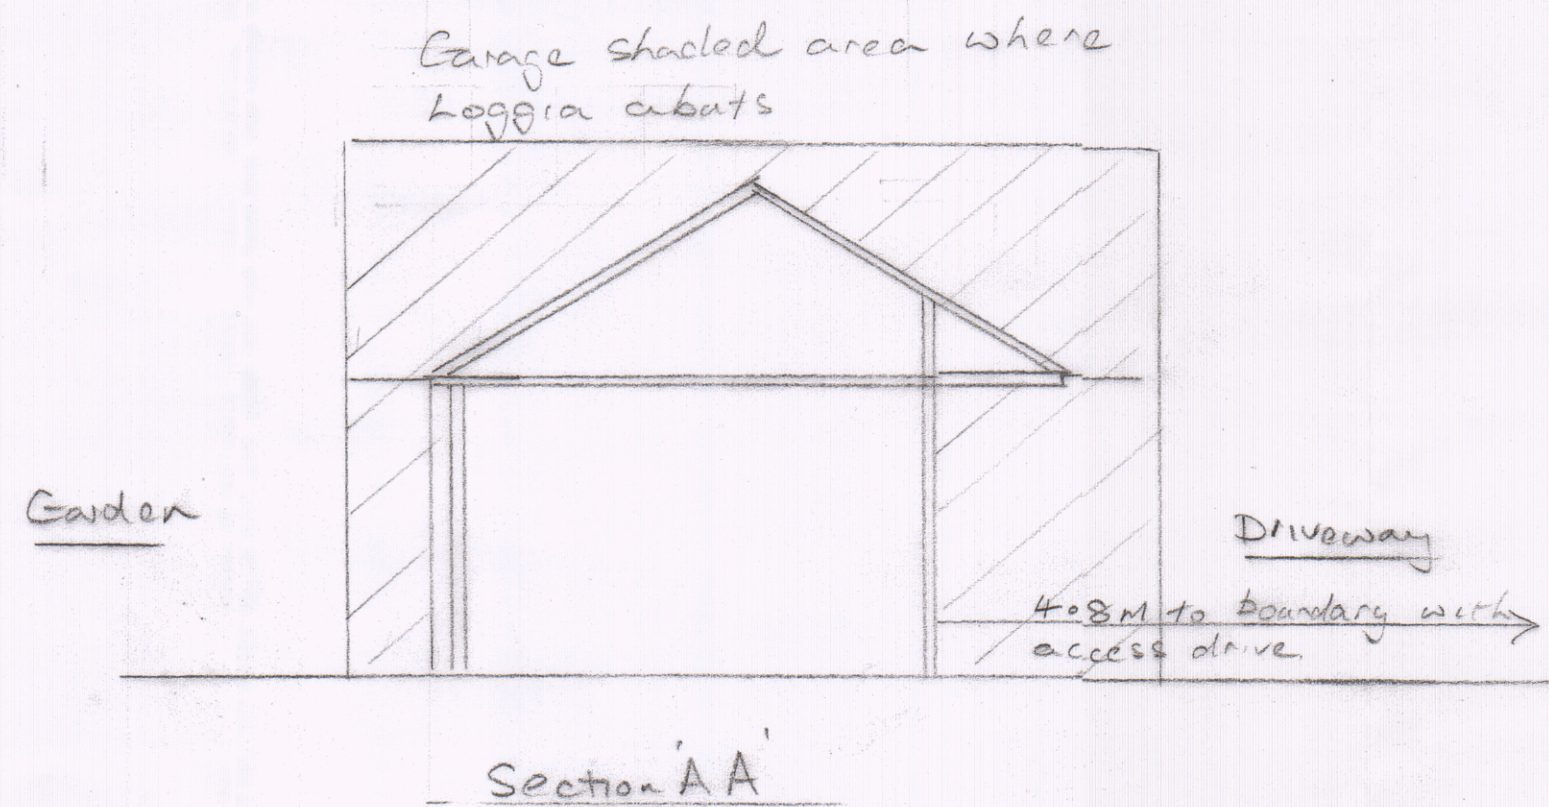
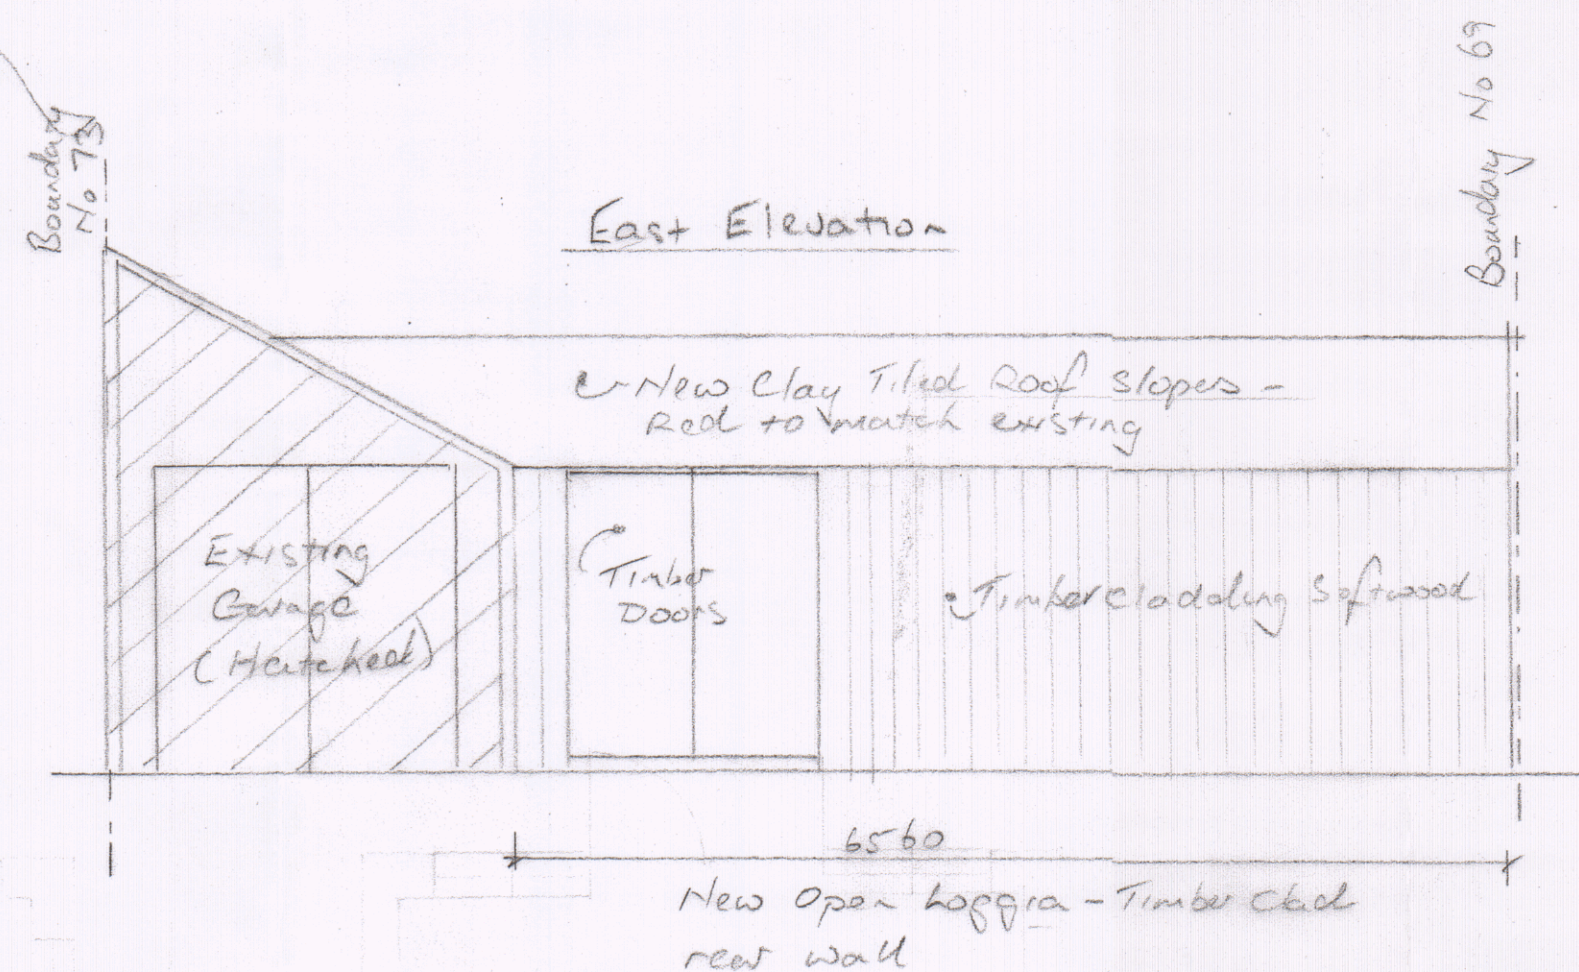


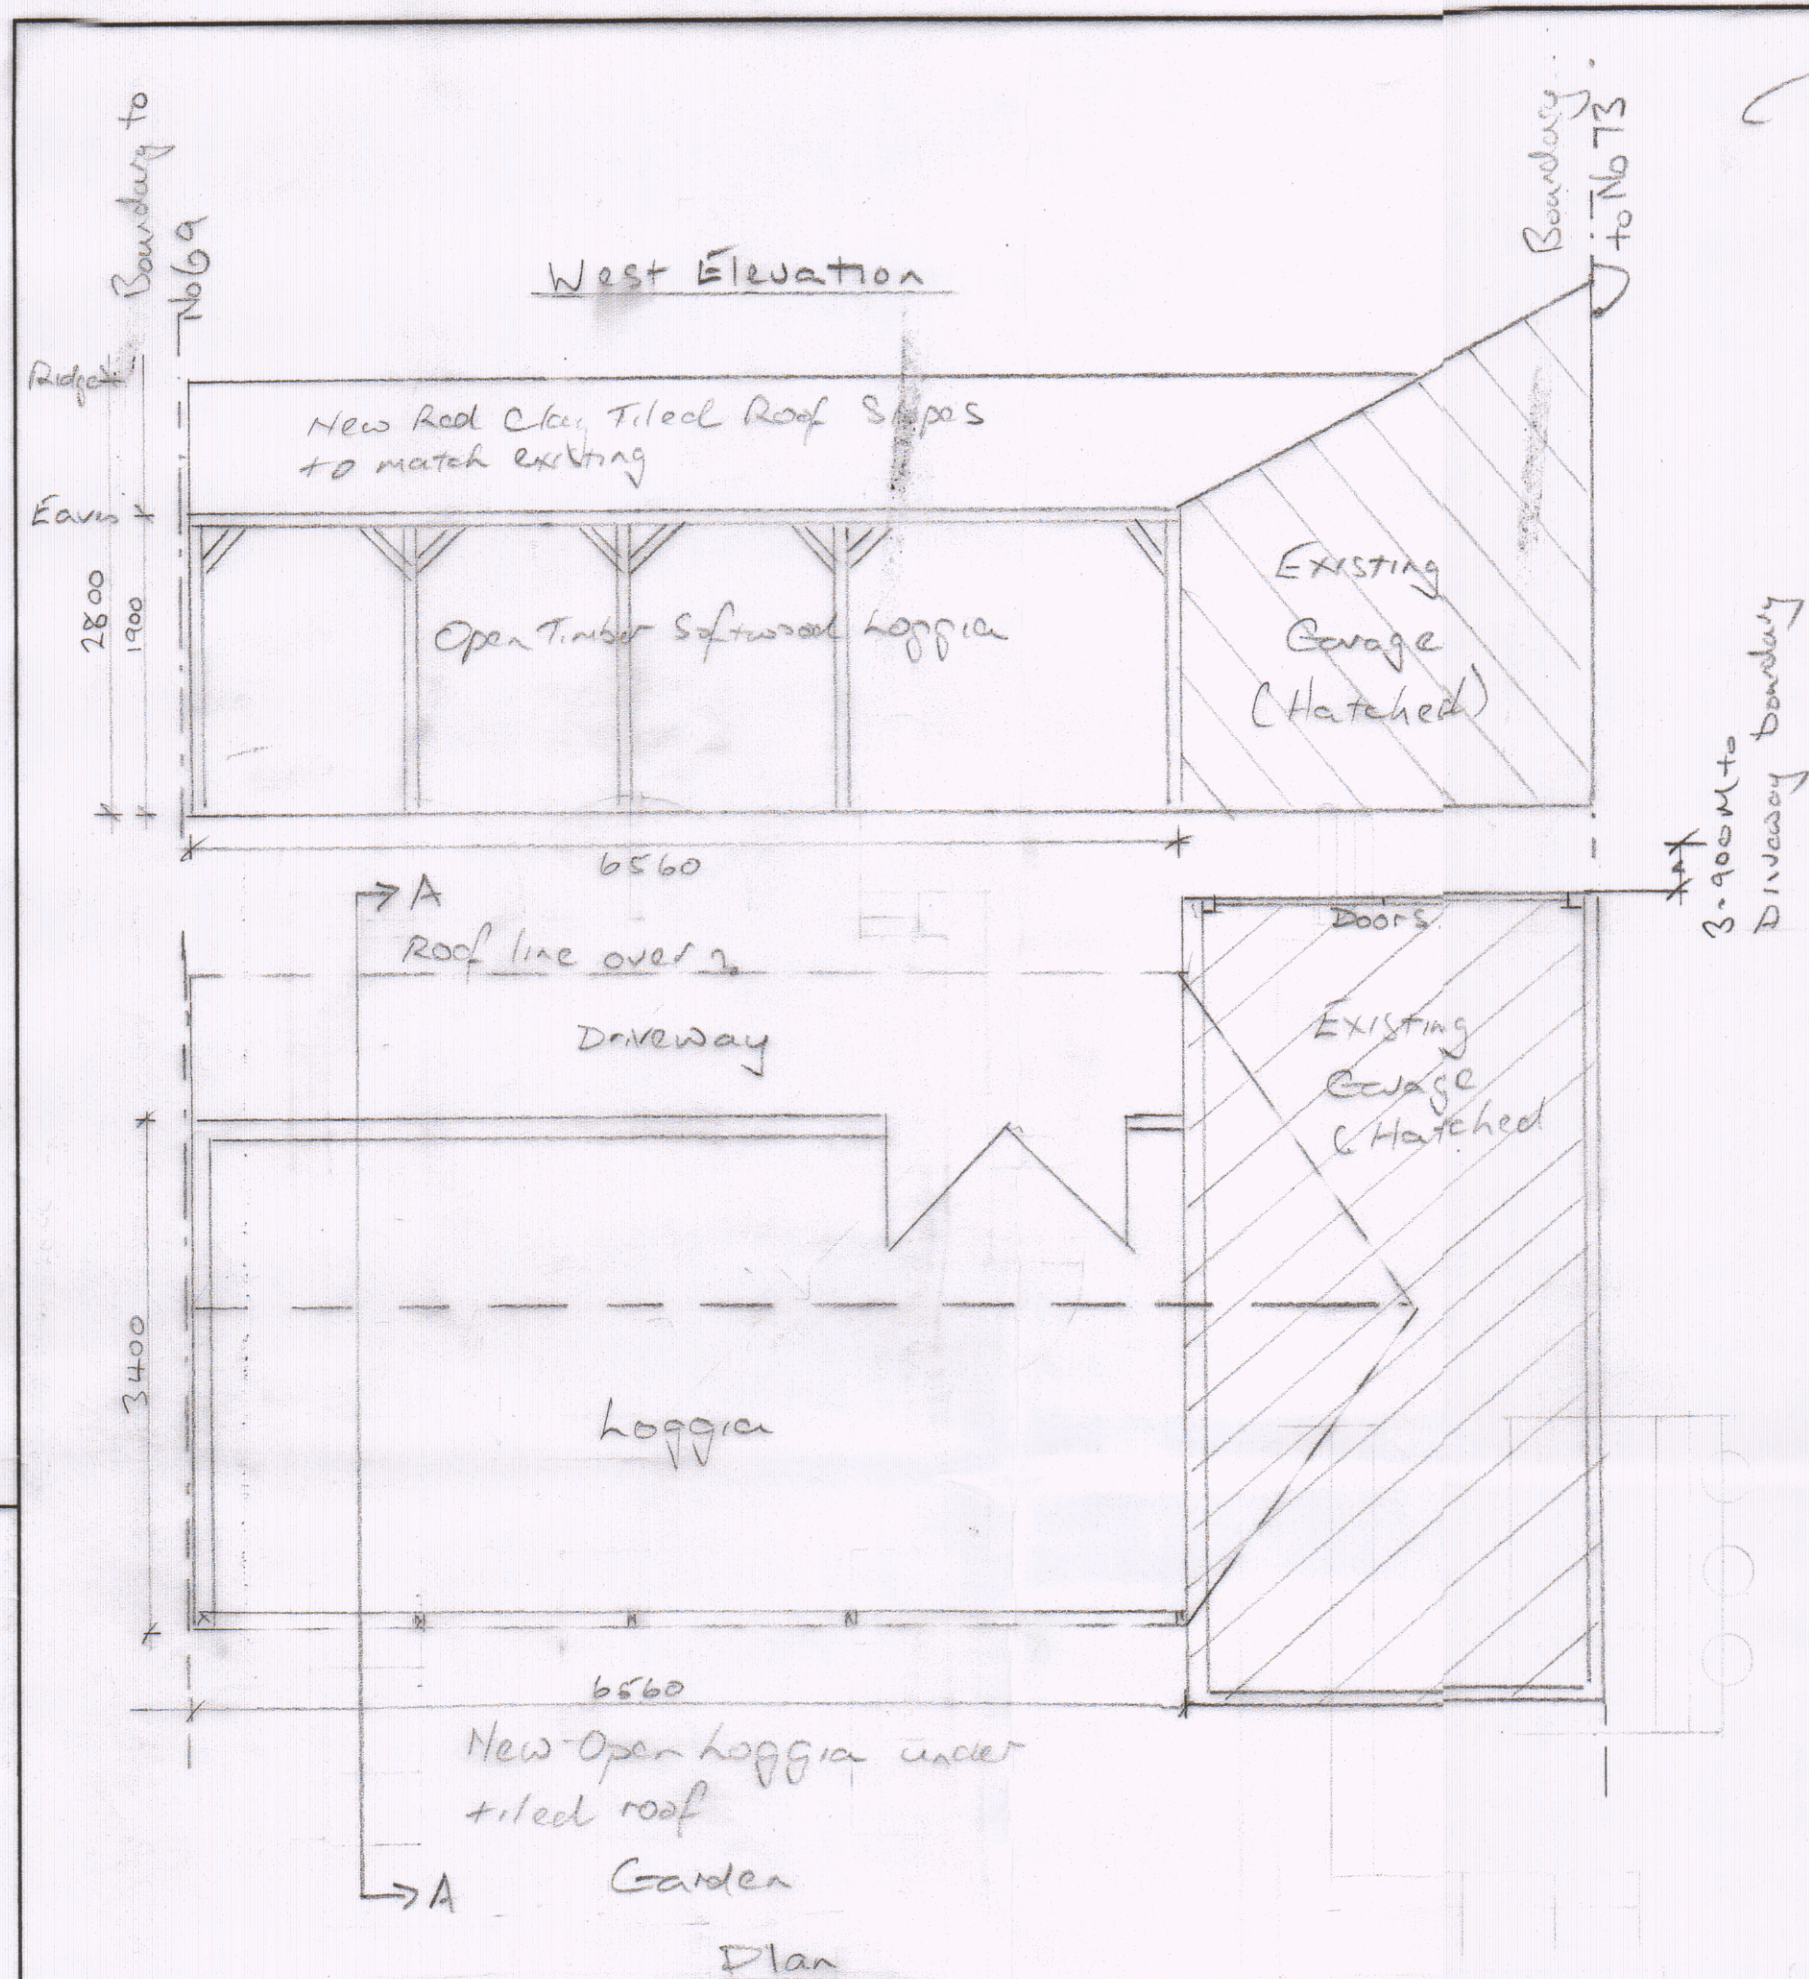

Note:
All dimensions must be checked on site
and not scaled from this drawing.

1. Existing Garage shown

HAVANT BOROUGH COUNCIL

14 MAY 2021

RECEIVED

Scale Bar 1:50 Metres

A	Date	Revision

© copyright

Notes:
Copyright: owned by Martin John Norris
This drawing has been prepared for the purpose of Planning and / Building Regulations approval, and should not be used for any other purpose.
All dimensions to be checked on site and any discrepancies referred to Martin Norris.
Written dimensions are to be used in preference to scaled dimensions.
This drawing is the property of Martin Norris and must not be reproduced, in part, or whole, or deviated from without permission from Martin Norris.
It is essential that prior to commencement and during construction works the contractor reviews the drawings, specifications and engineering support information and any other relevant and referred information as a whole and complete project, to be constructed in compliance with the Building Regulations and approved Planning drawings and information, any discrepancies found or concerns are to be raised.

Client

Mr & Mrs Hill

Job Title

Proposed Loggia to Rear Garden -
71 London Road,
PO7 5AQ

Drawing Title

Existing Garage & Proposed Loggia - Elevations & Plan

Scale

1:50 @ A2

Date 10/4/21

Drawn by MJN

Dimensions in Metres

Drg. No.

MJN/3CH/2021/1

Rev.