





Roof Plan as Proposed @ 1:100

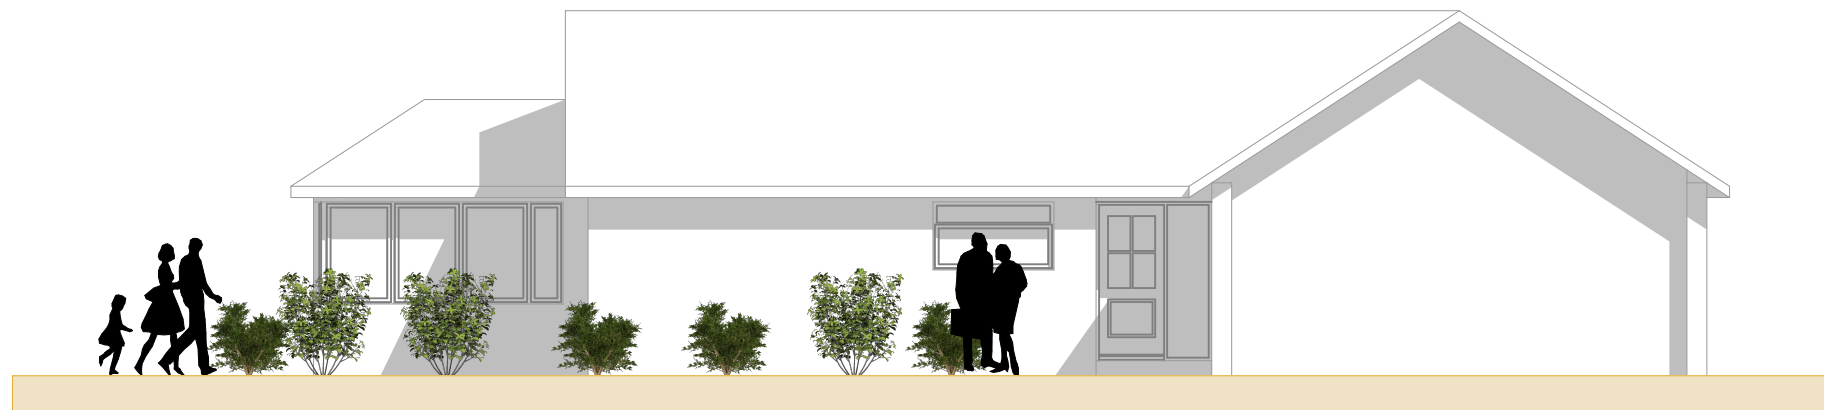

West Elevation as Proposed
1:100



South Elevation as Proposed
1:100

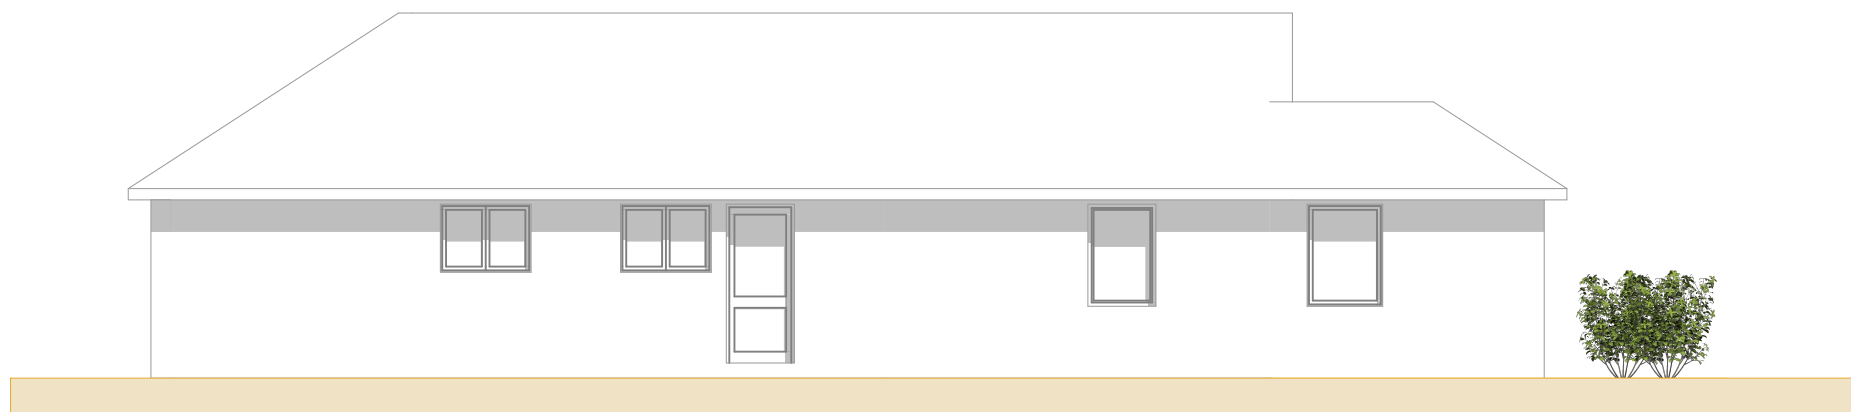

North Elevation as Proposed
1:100

Mrs Cherie Jiggins

12 Chesterton Gardens
Waterlooville
PO8 8SY

Roof Plan & Elevations as Proposed

1:100 @ A3

15:02:2021

21:2093:L(2-)102