


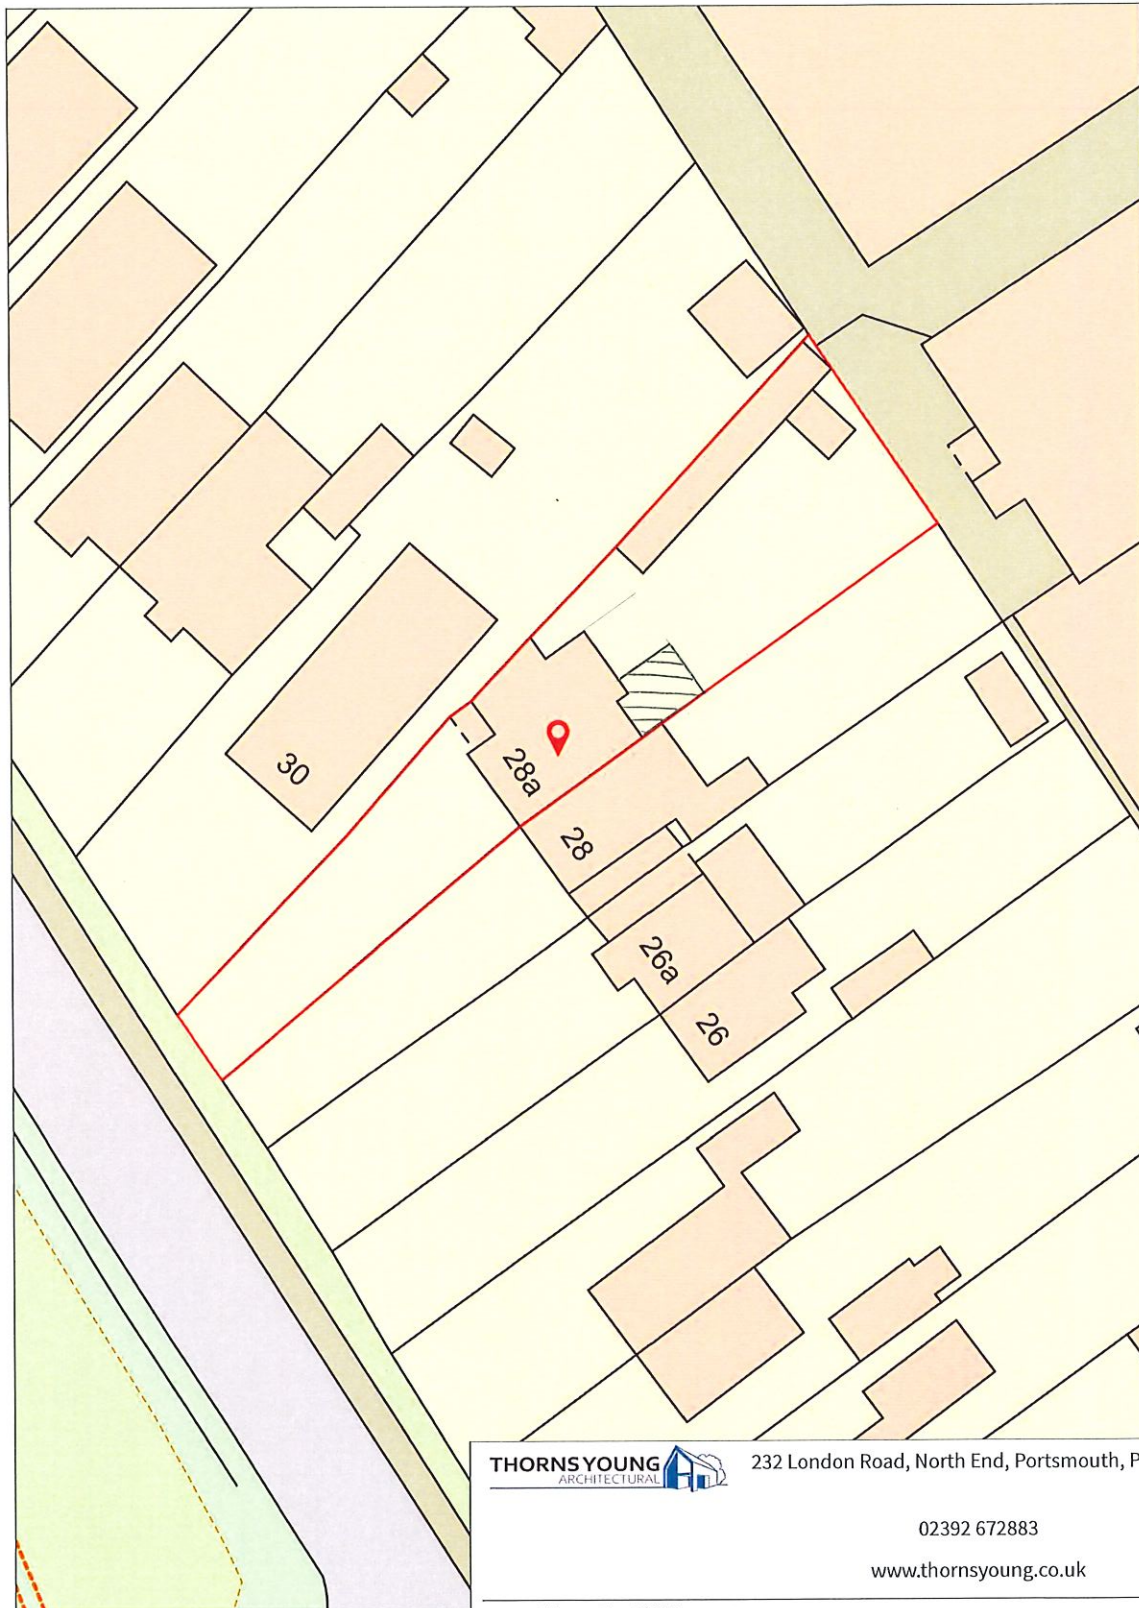

**THORNS YOUNG**  
ARCHITECTURAL



232 London Road, North End, Portsmouth, PO2 9JQ

02392 672883

[www.thornsyoun.co.uk](http://www.thornsyoun.co.uk)

Client: **Mr Cliff Hewett**

Project: **Single Storey Rear Extension**

Title: **28a Hambledon Road, Denmead**

Scale: 1:500 @A4

Drawn By: CC

Date: 08 Mar 2021

Drawing No: 5045.21.CC