


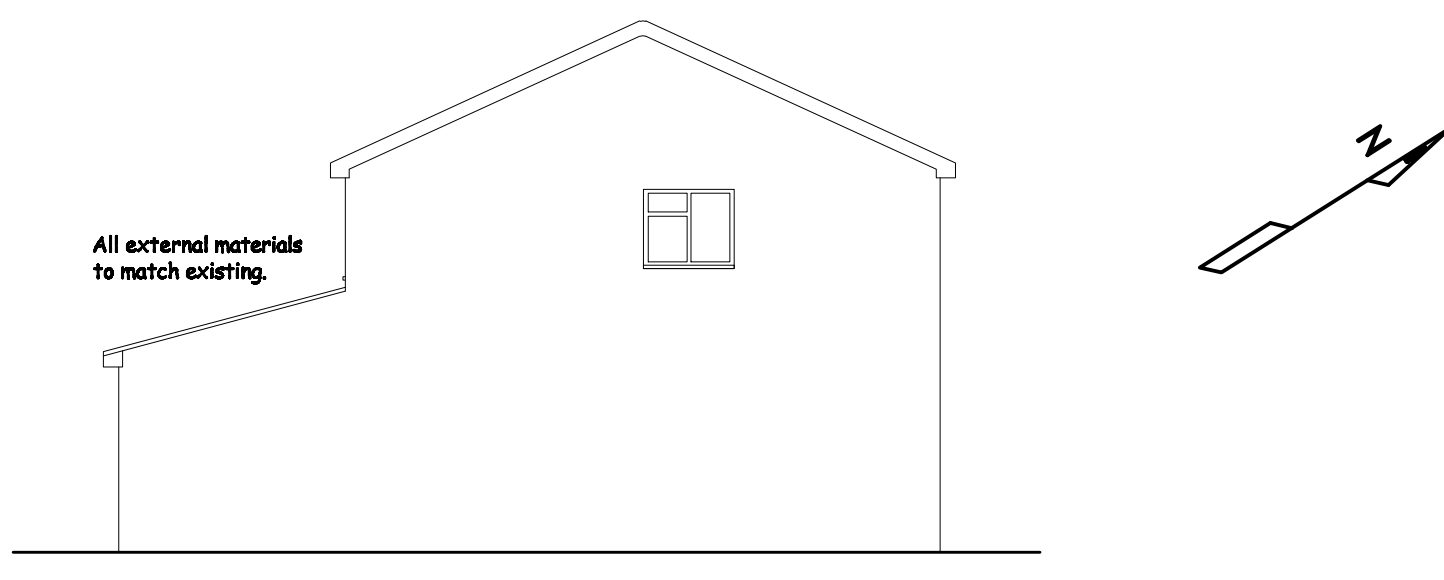

PROPOSED SW ELEVATION
1:100

SOUTHEAST ELEVATION
1:100




NORTHEAST ELEVATION
1:100




EXISTING SW ELEVATION
1:100


SOUTHEAST ELEVATION
1:100

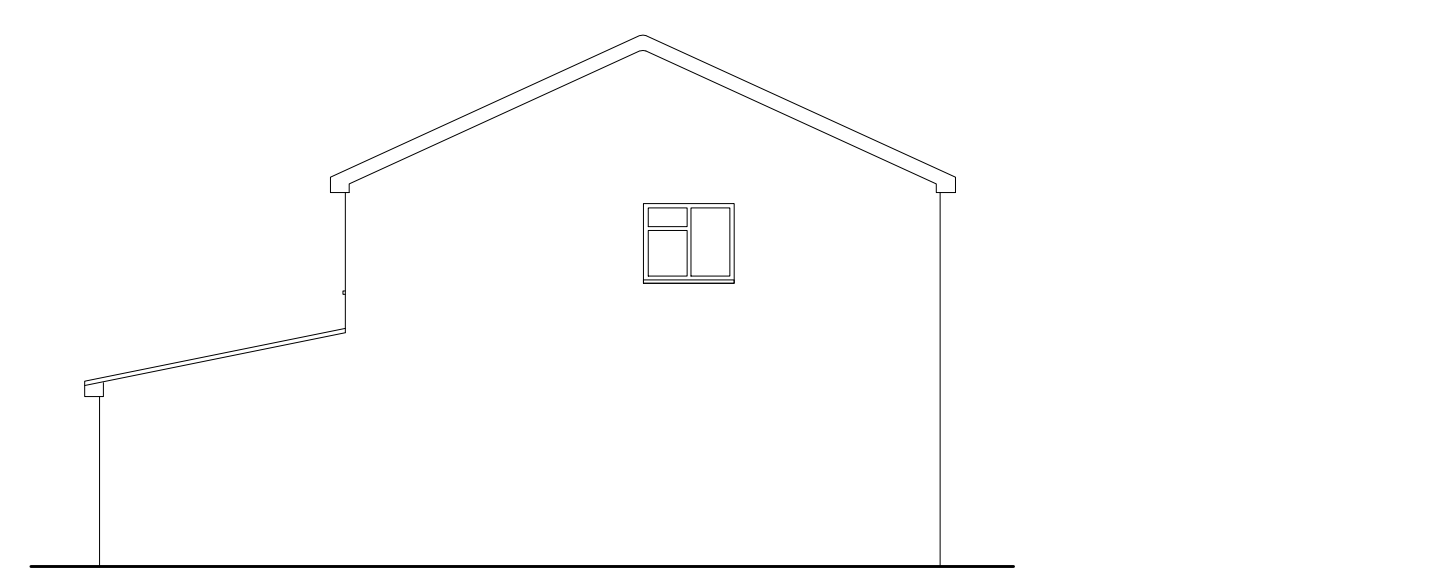


NORTHEAST ELEVATION
1:100

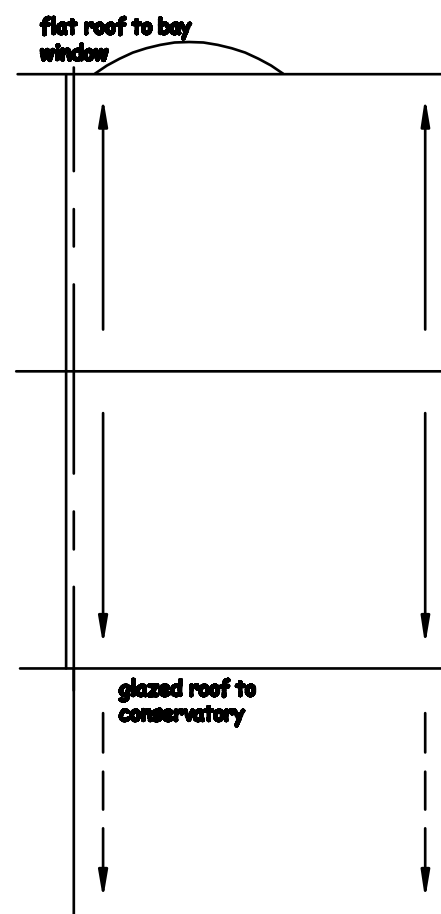


EXISTING ROOF PLAN
1:100

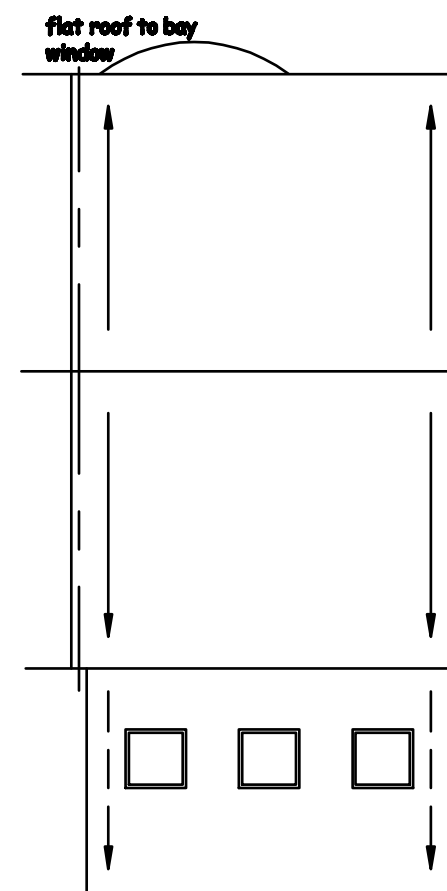


PROPOSED ROOF PLAN
1:100

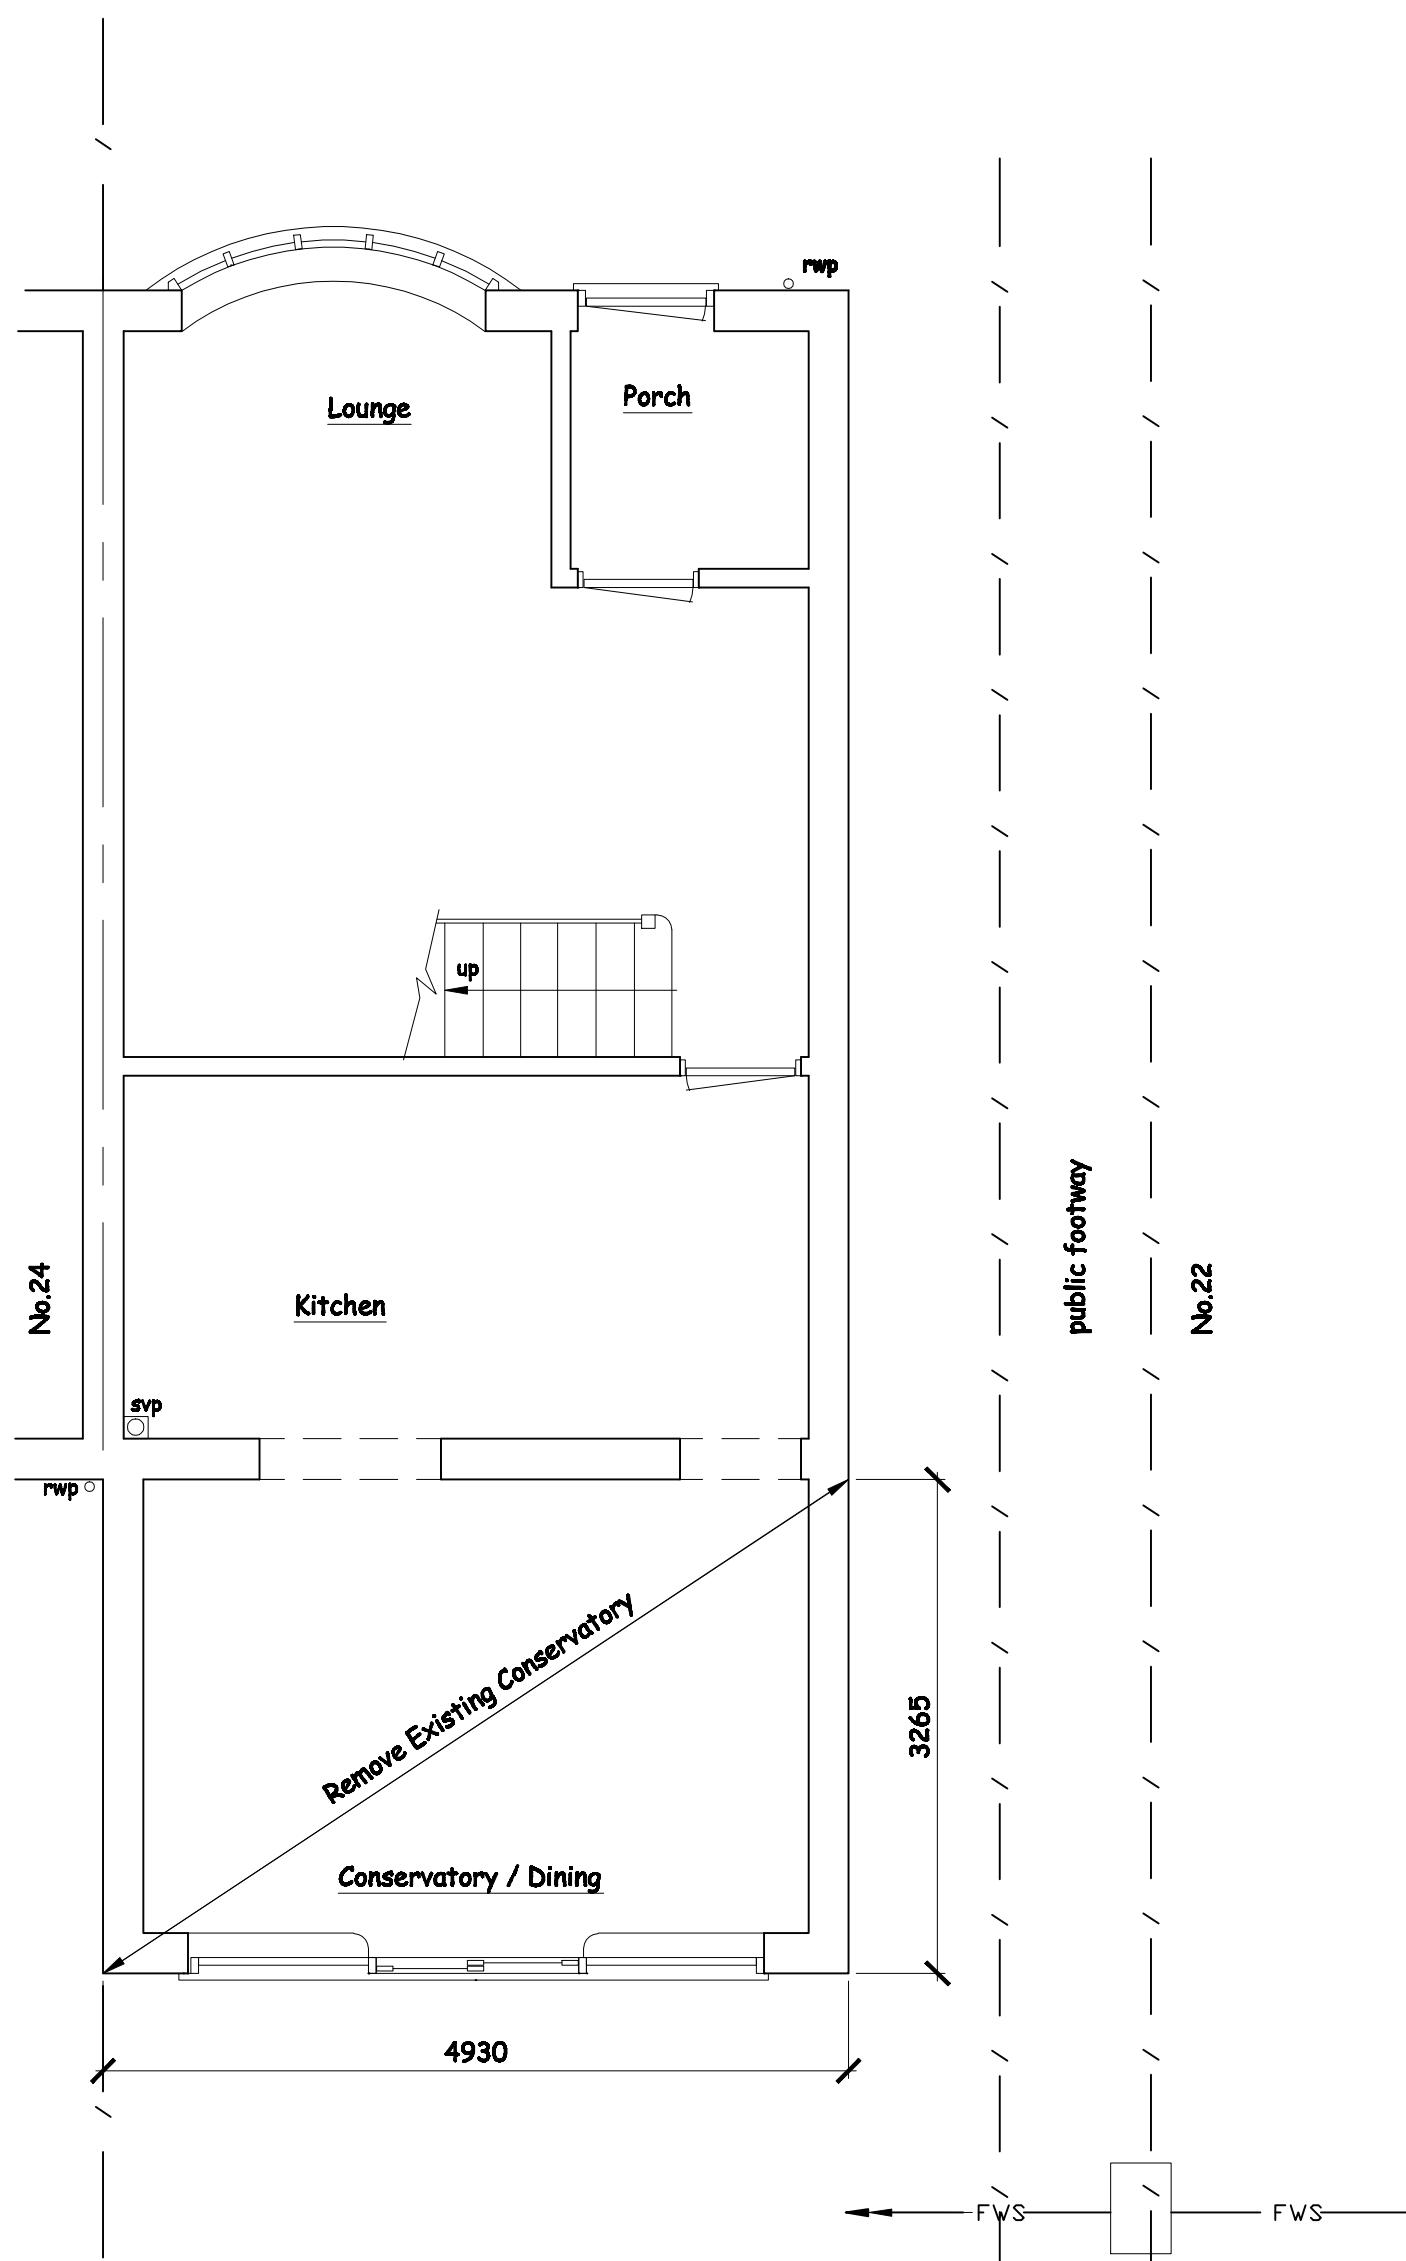

EXISTING GROUND FLOOR PLAN
1:50

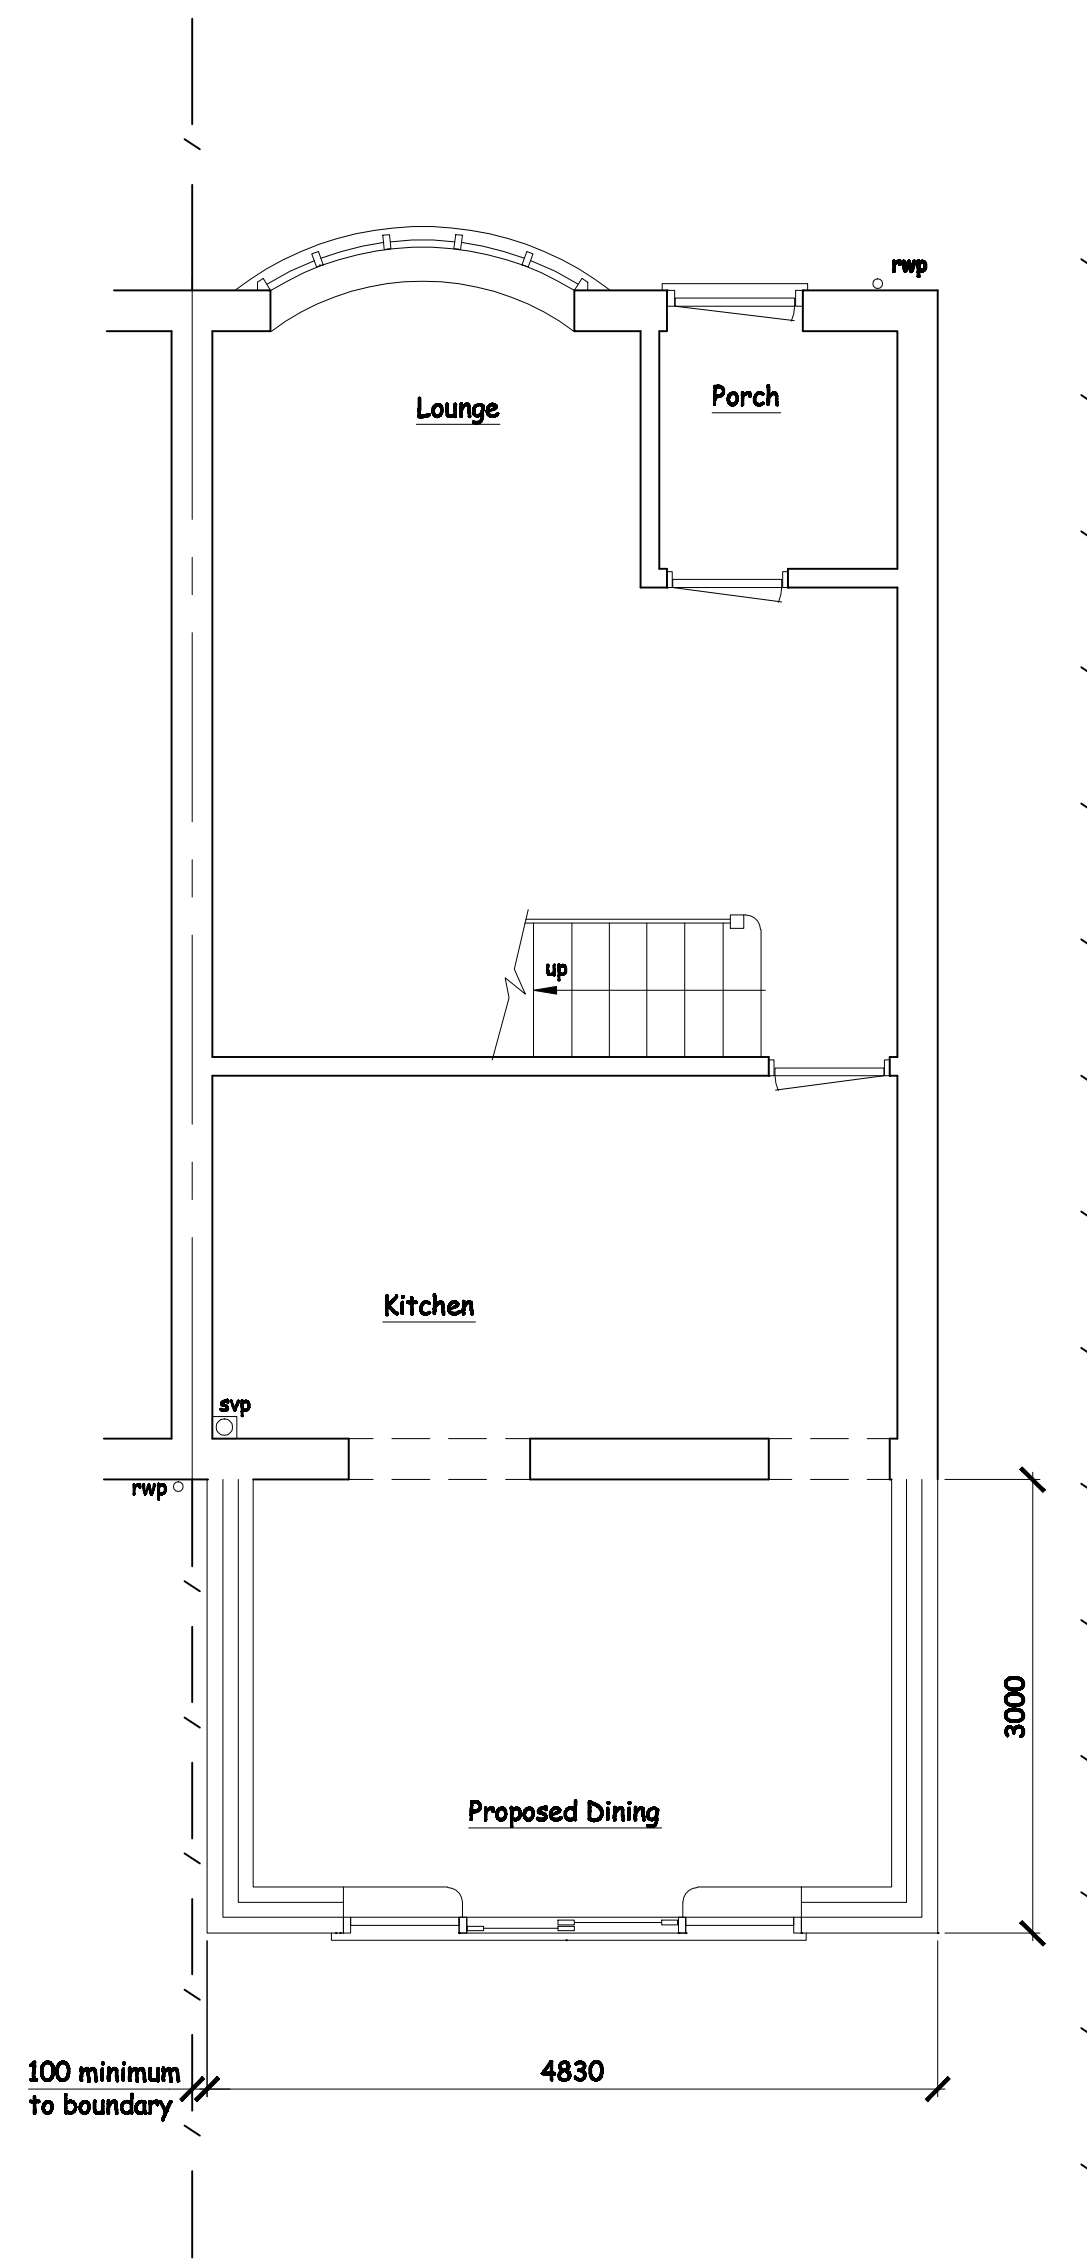

GROUND FLOOR PLAN
1:50

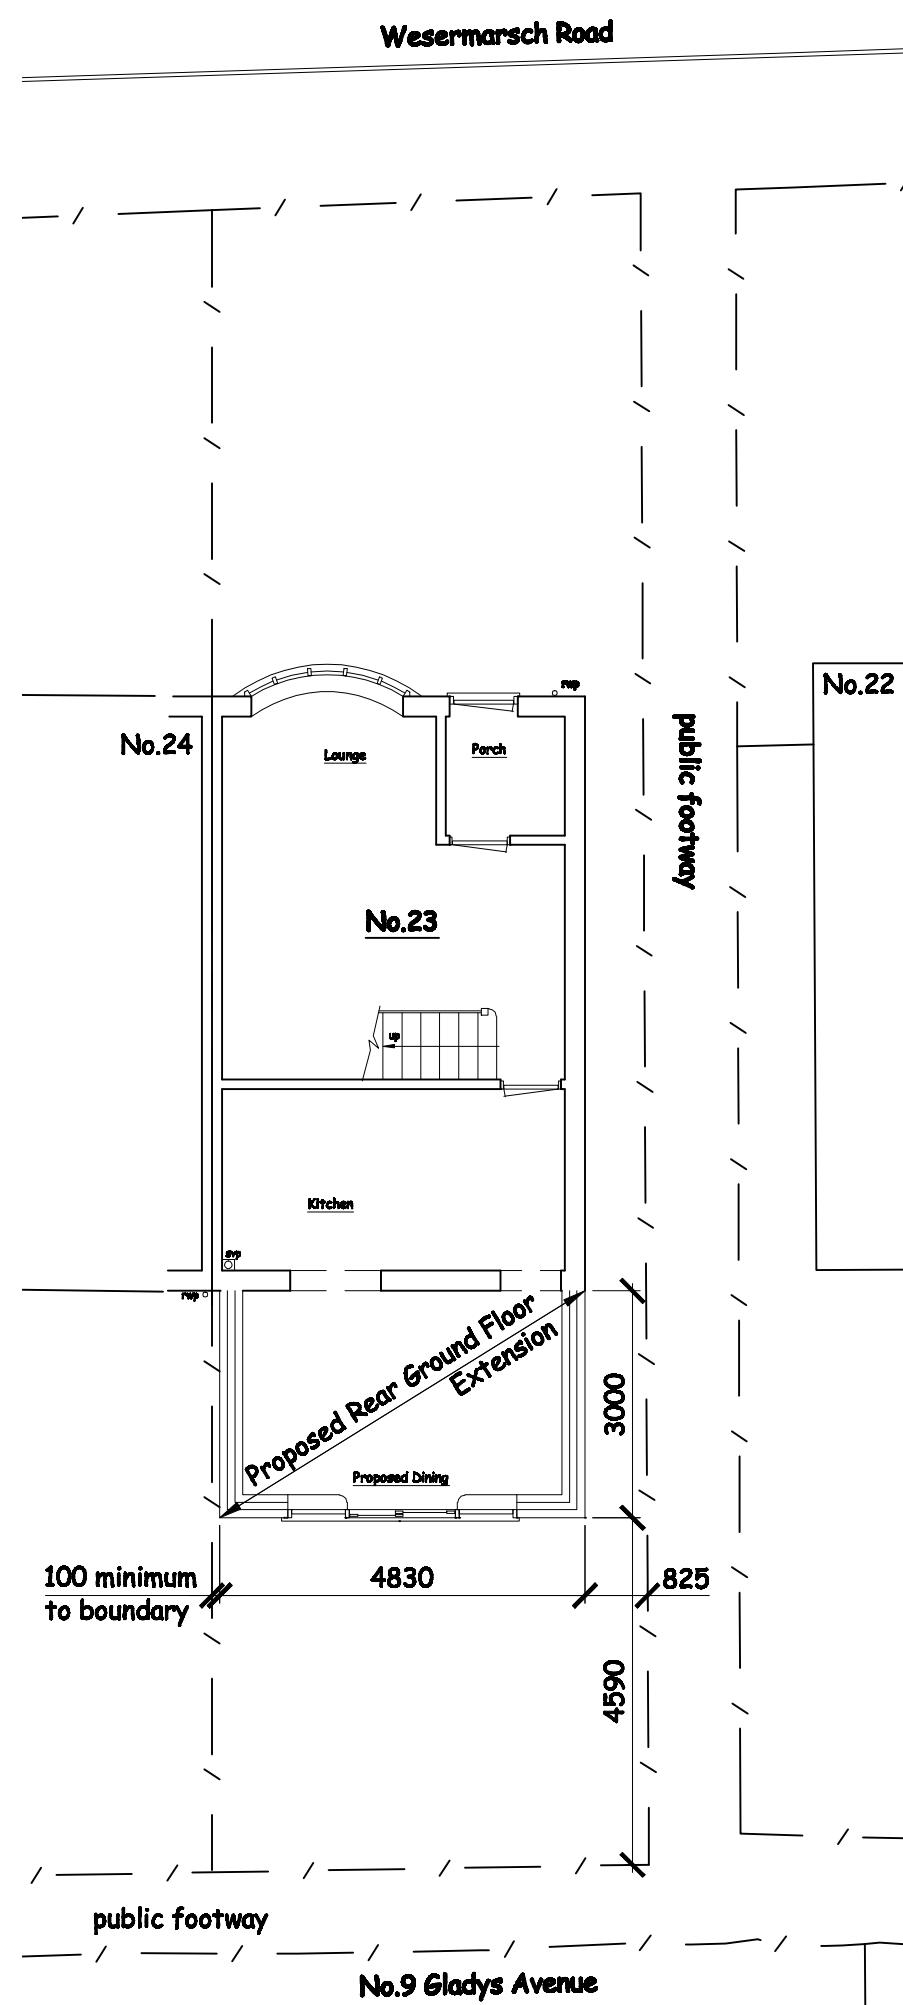

BLOCK PLAN
1:100



BLOCK PLAN (Site dimensions shown on 1:100 Block Plan)
1:500



KEY PLAN
1:1250

