


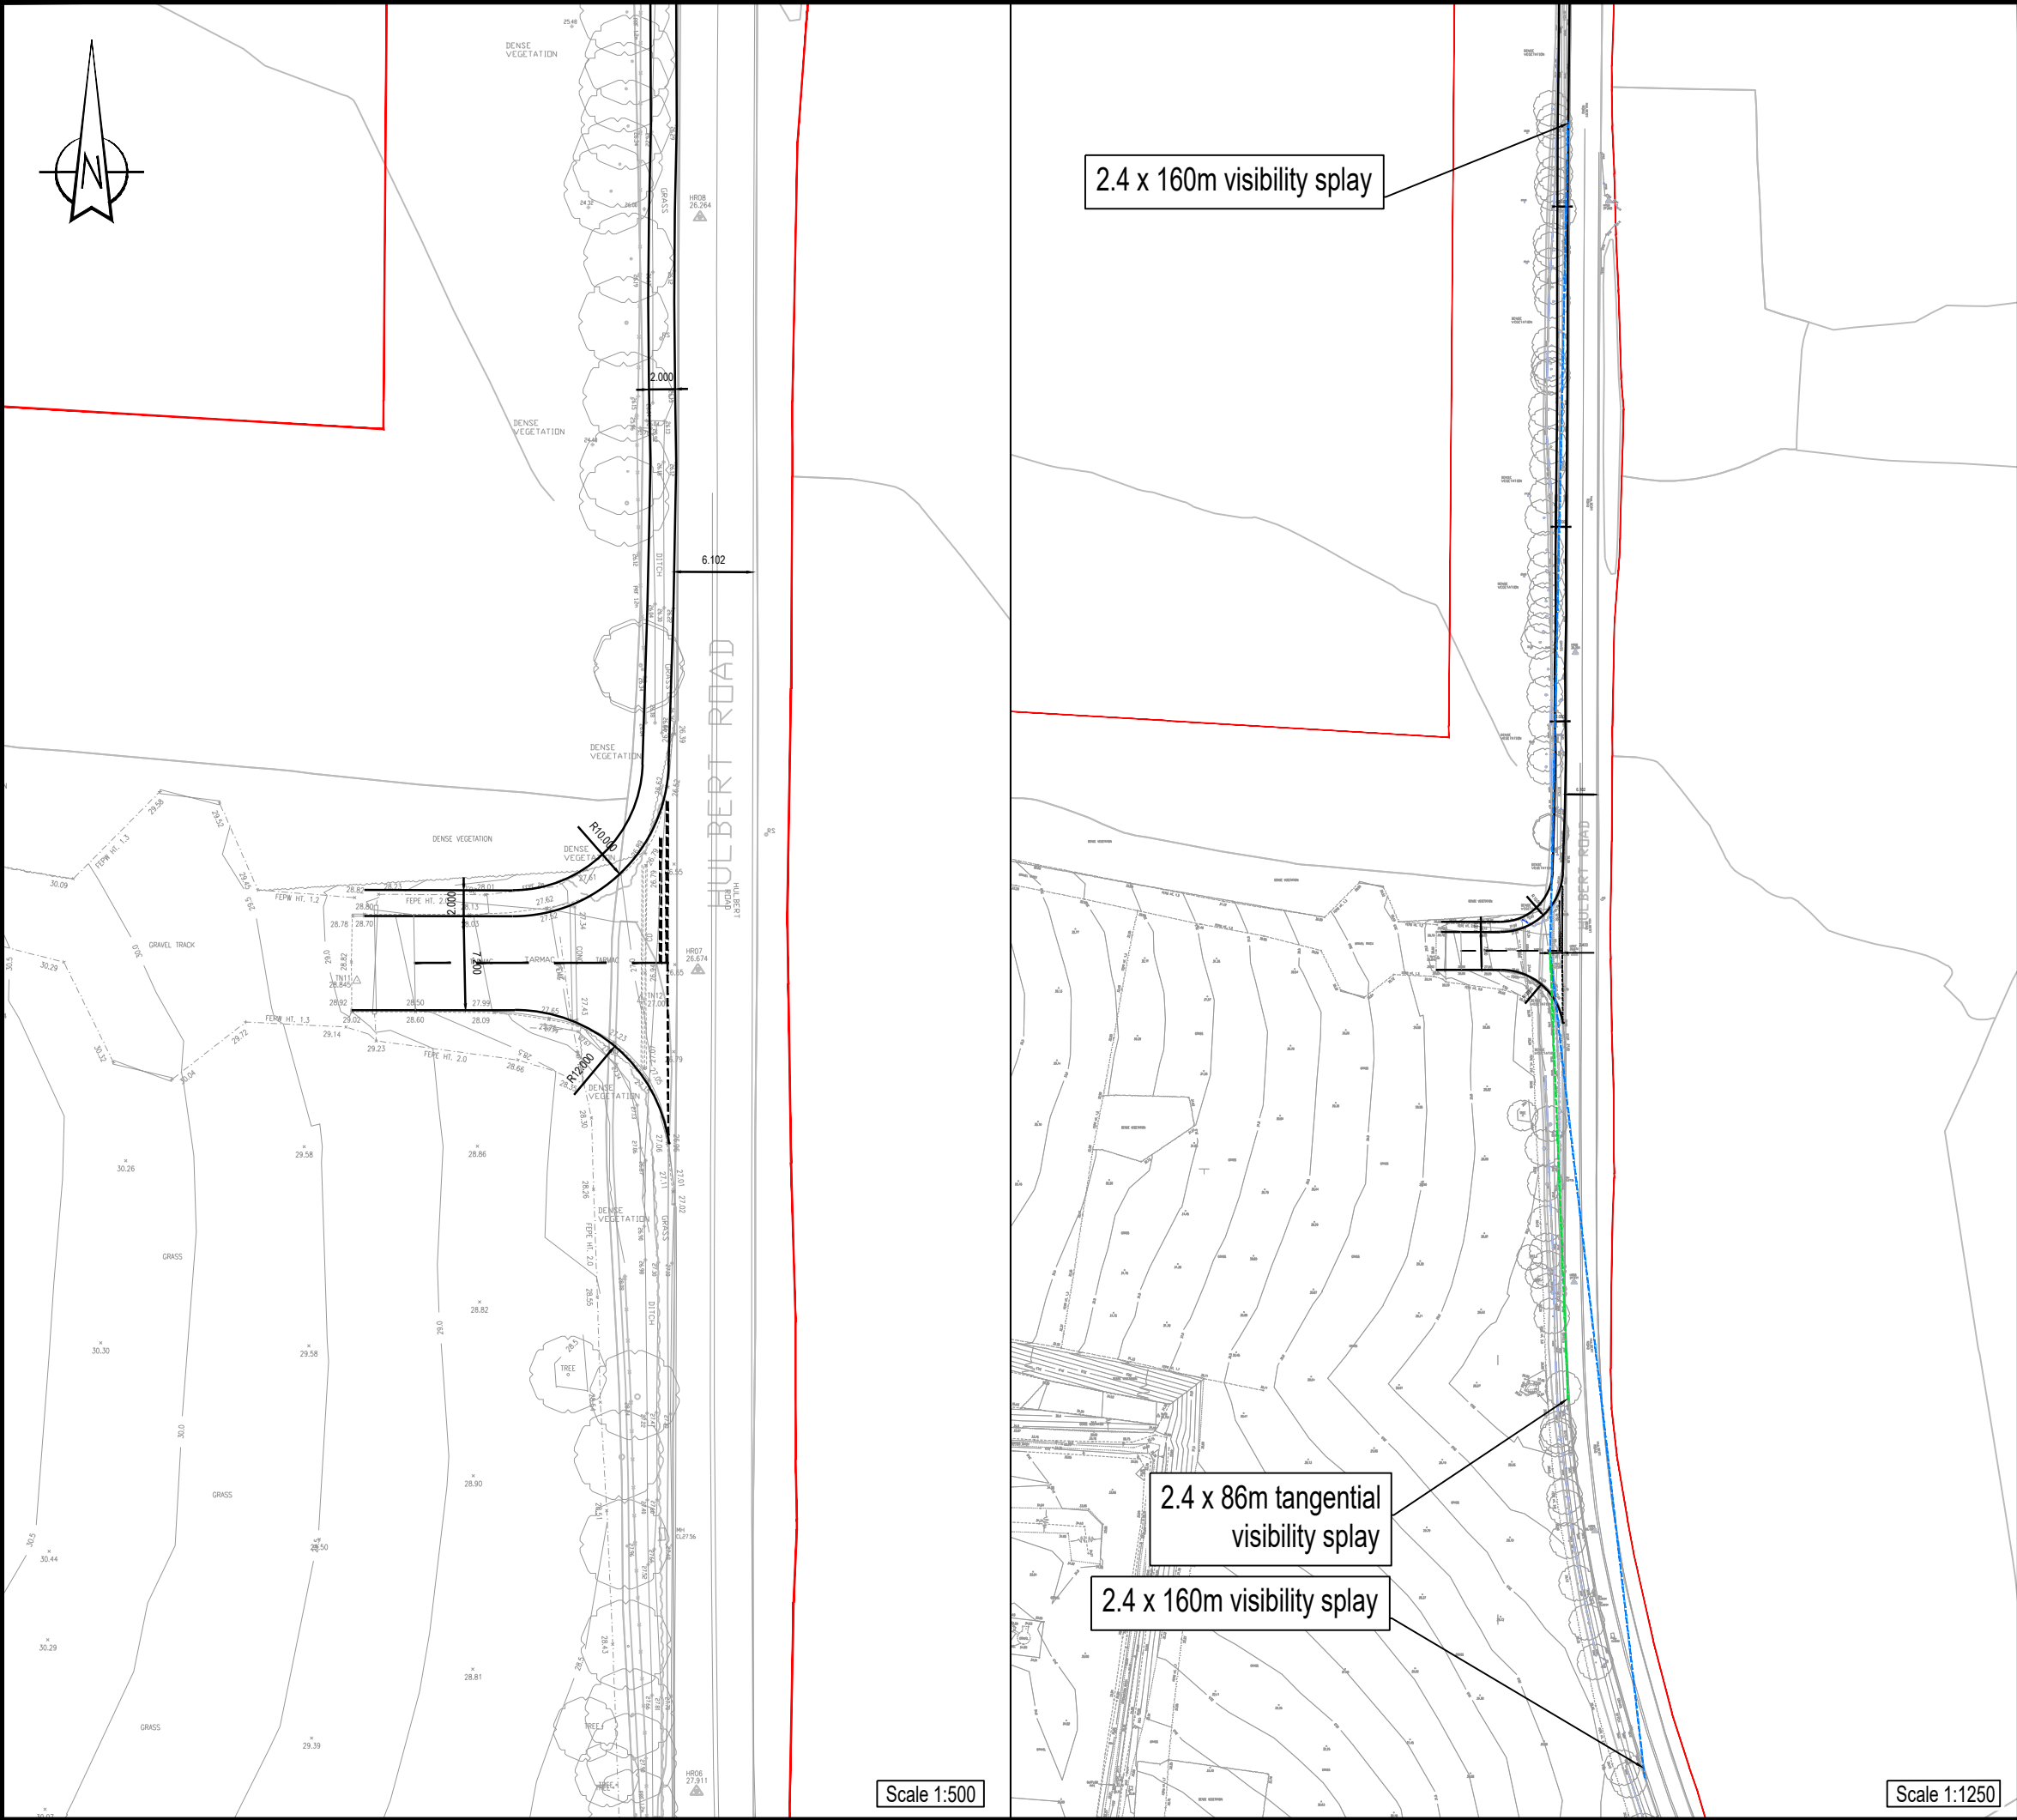

Notes:

General

1. Do not scale from drawing.
2. All dimensions are in metres, unless stated otherwise.
3. This drawing is to be read & printed in colour.
4. This drawing is for illustrative purposes only.

Disclaimer

1. The information contained in this drawing is based on a combination of OS and data provided by others and WYG shall not be liable for any inaccuracies or deficiencies.

C	Relocate access	SJR	GS	22.03.2021
B	Removal of ghost island/right turn	SJR	GS	28.10.2020
A	Revised Application Boundary	BM	AP	21.05.2020

REV	DETAILS	DRAWN	CHECKED	DATE
-----	---------	-------	---------	------

CLIENT:

WYG Planning

PROJECT:

Hulbert Road, Havant

DRAWING TITLE:

Proposed Site Access

SCALES:		SHEET SIZE:	
As Shown		A3	
DRAWN:	GS	CHECKED:	MA
		DATE:	28.02.2019

WYG Transport
part of WYG group


A TETRA TECH COMPANY

The Pavilion, 1st Floor, Botleigh Grange Office
Campus, Hedge End, Southampton, SO30 2AF
t: 02382 022 800 e: transport@wyg.com

DRAWING NUMBER:	REVISION:
A096474-SK01	C