



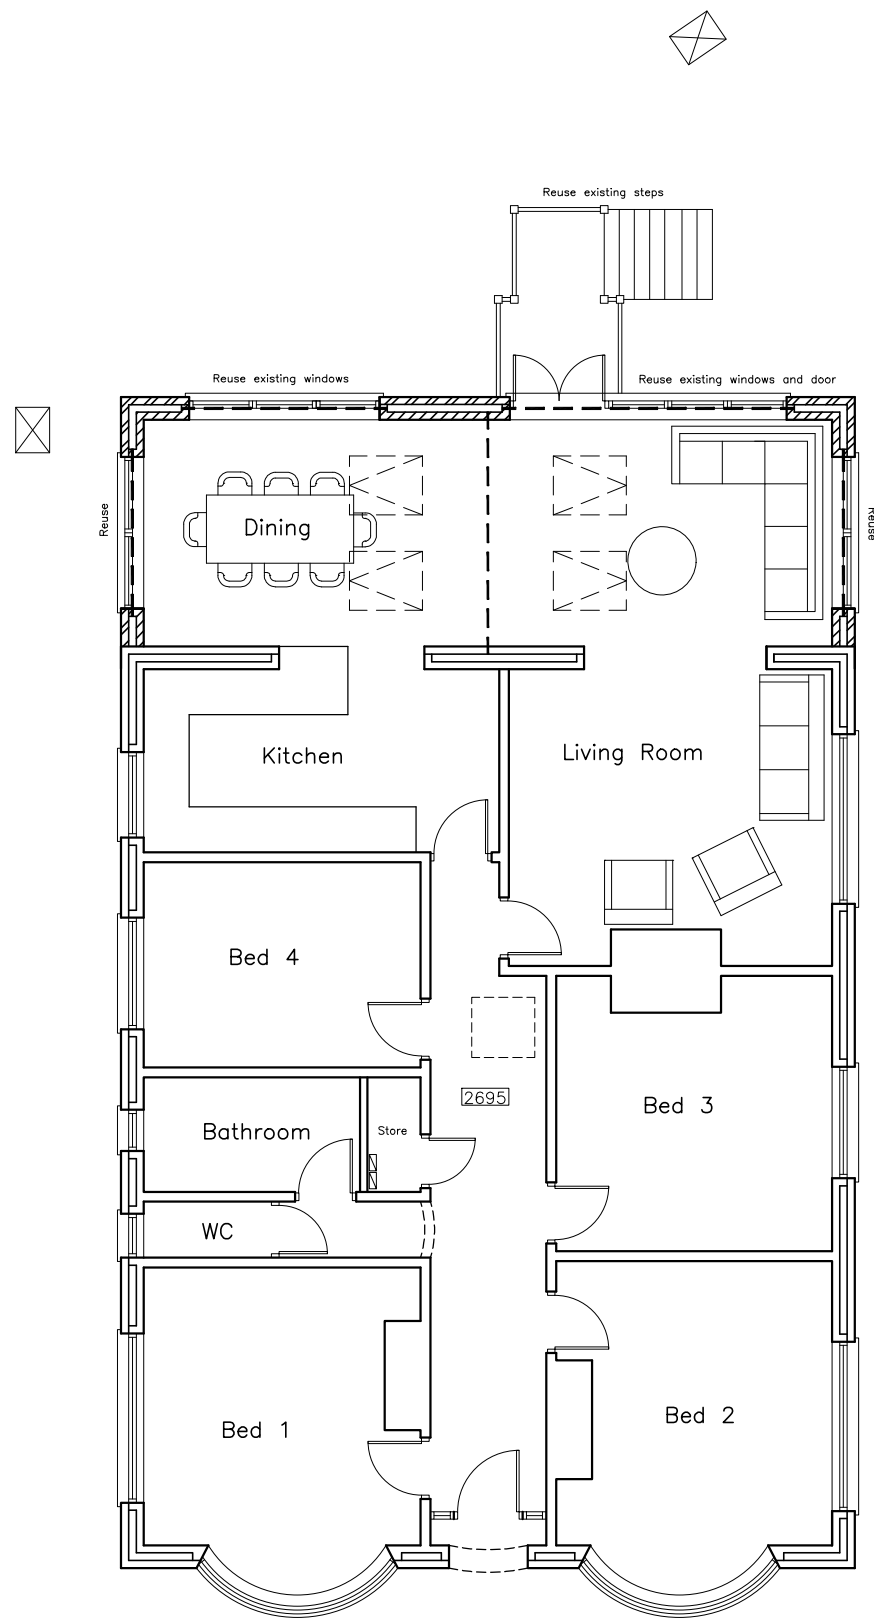

Ground Floor

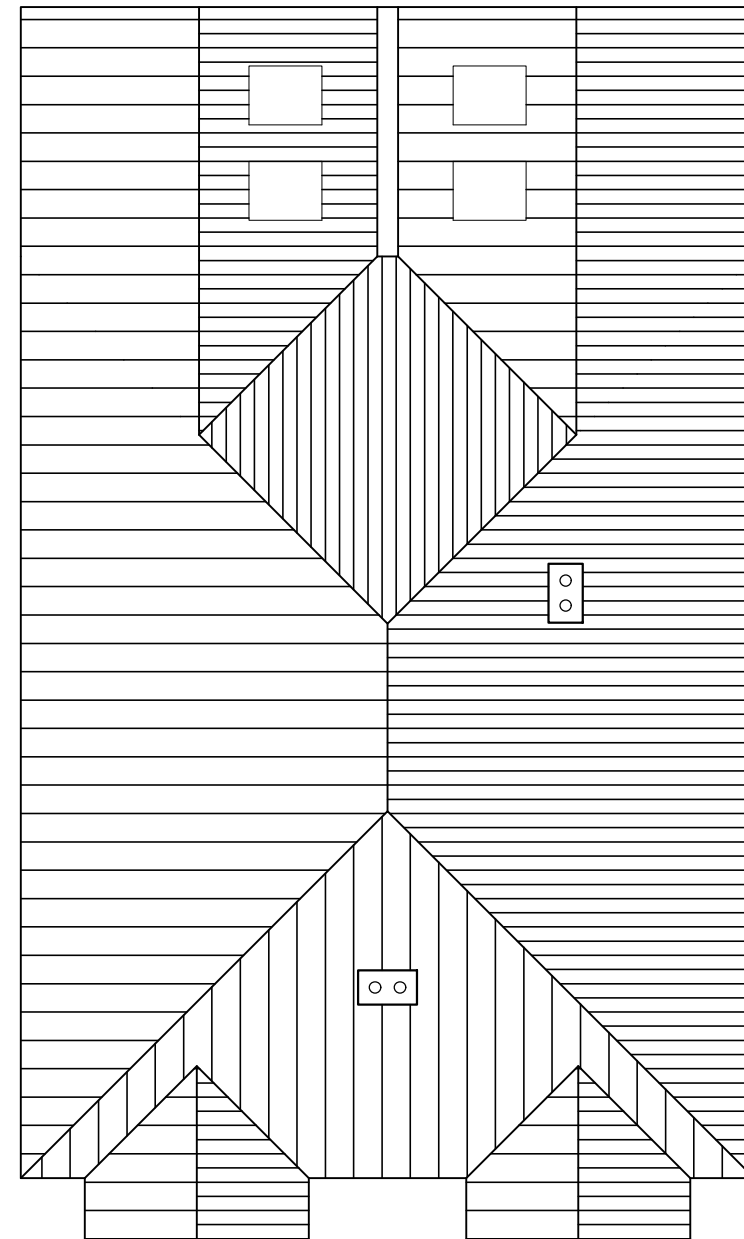

Roof

CAAD

Critchley Architecture And Design Ltd.
Contact: 02392 474 919 | info@caad.online

The Old Brewery, 15E South Street, Havant, PO9 1BU



Proposed Plans

Revisions

a)	Note/Date/Initial
b)	
c)	
d)	

69 Park Avenue,
Widley,
Waterlooville,
PO7 5DN

Scale A1=1:50, A3=1:100
Drawn JGF/CAL
Date 11/12/2020

20051-411⁰

10m

20m

30m

40m