


65 St Thomas Avenue PO11 0EU

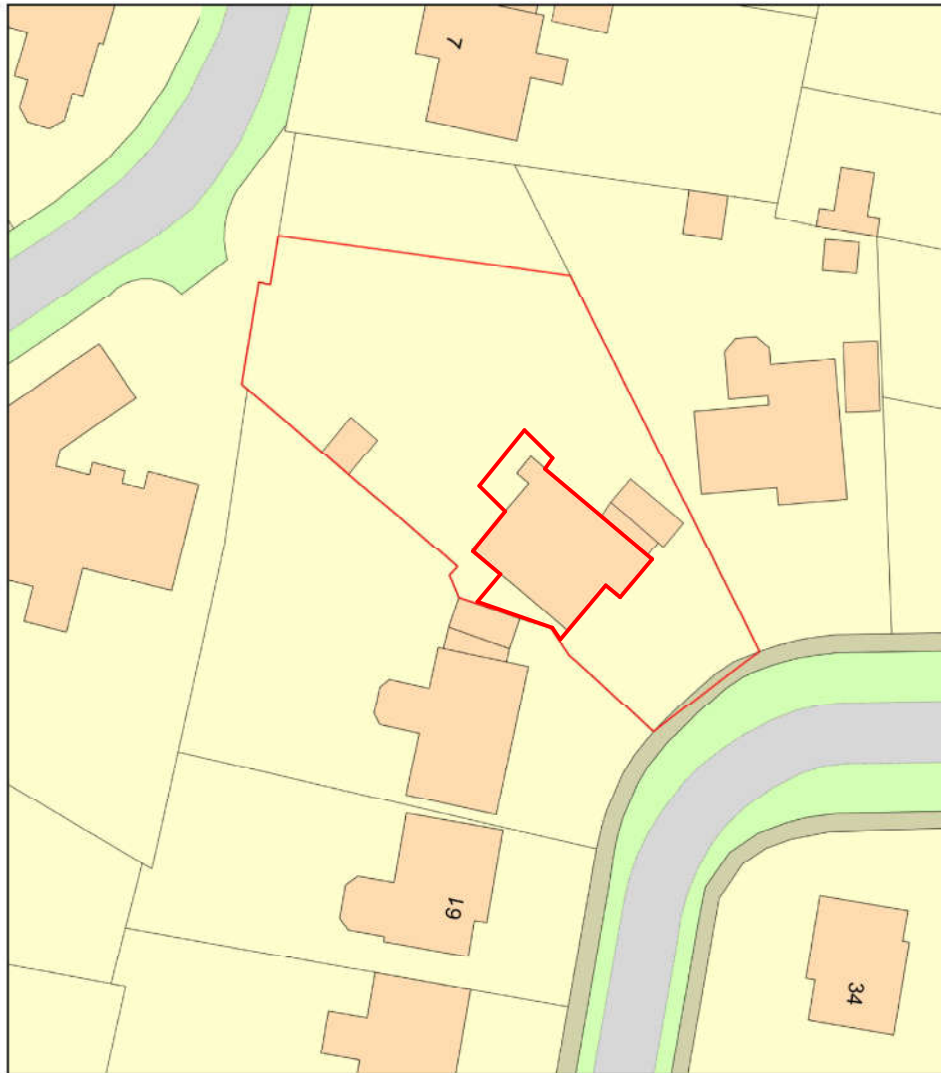

0 20
Metres



Plan Produced for: Parkers Design
Date Produced: 09 Mar 2021
Plan Reference Number: TQRQM21068144531406
Scale: 1:500 @ A4

© Crown copyright and database rights 2019 OS 100042766

1:500	☒	☒	☒	☒	☒	☒	50
1:200	☒	☒	☒	☒	☒	☒	20
1:100	☒	☒	☒	☒	☒	☒	10
1:50	☒	☒	☒	☒	☒	☒	5



PROJECT		CLIENT		
SHEET		Date	Issue Date	Scale (@ A3)
		Drawn by	SW	DRAWING NUMBER
Block reissue		Checked by	SR	P106a
				REV