



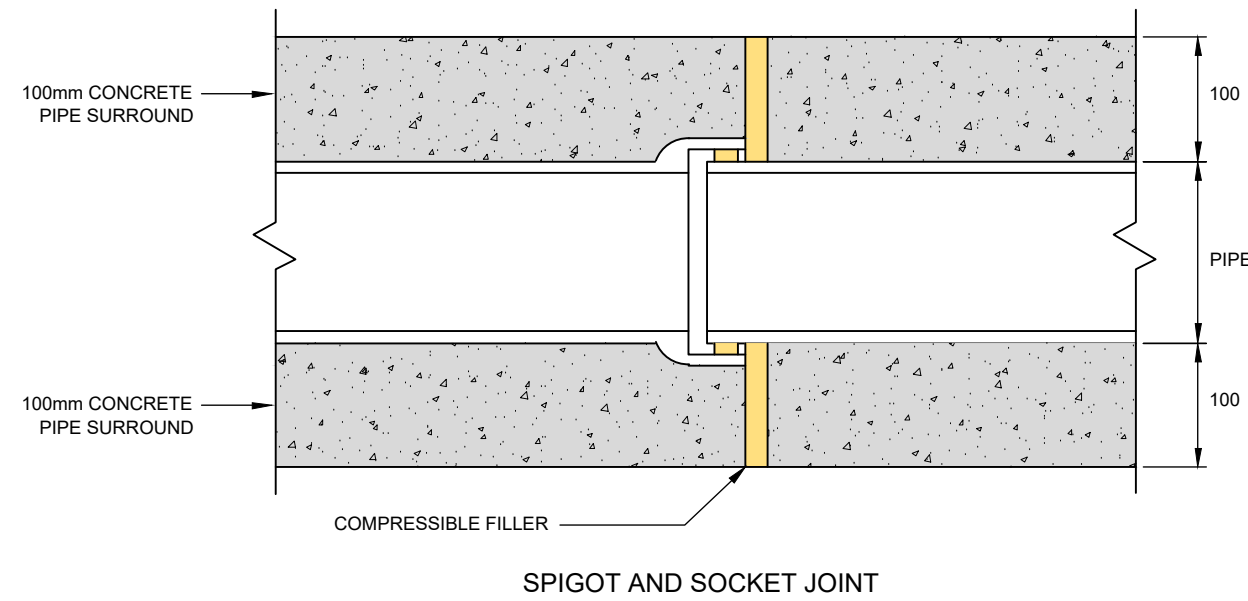


SPIGOT AND SOCKET JOINT

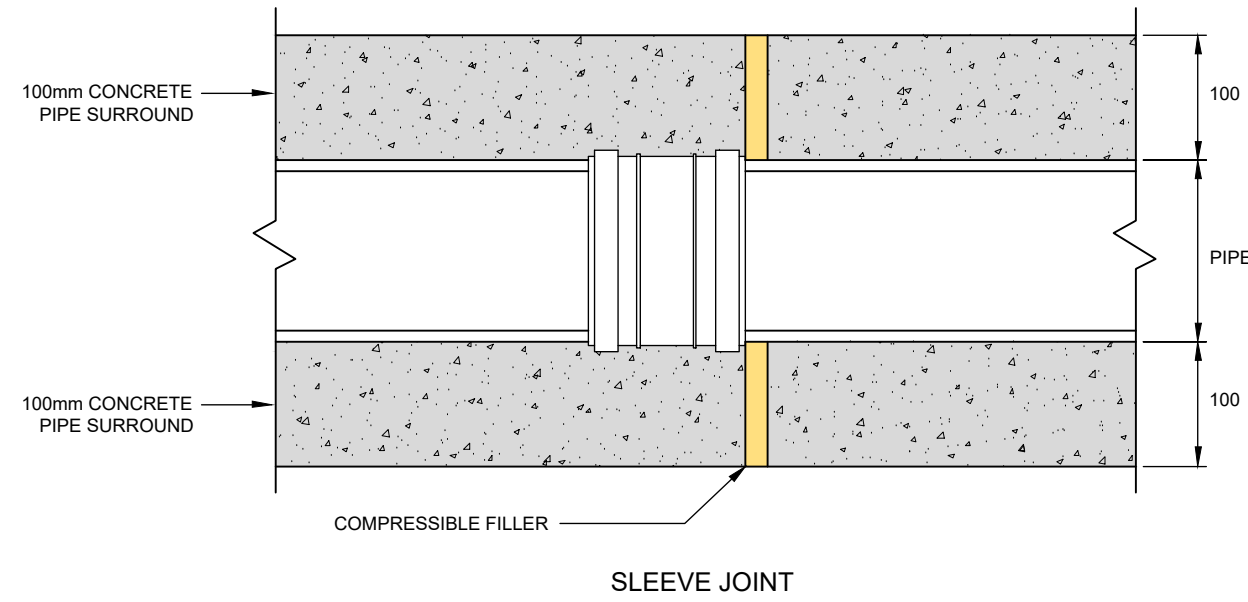

SLEEVE JOINT


SEWERS FOR ADOPTION
CONCRETE ENCASED PIPES
DETAIL No. PH-120

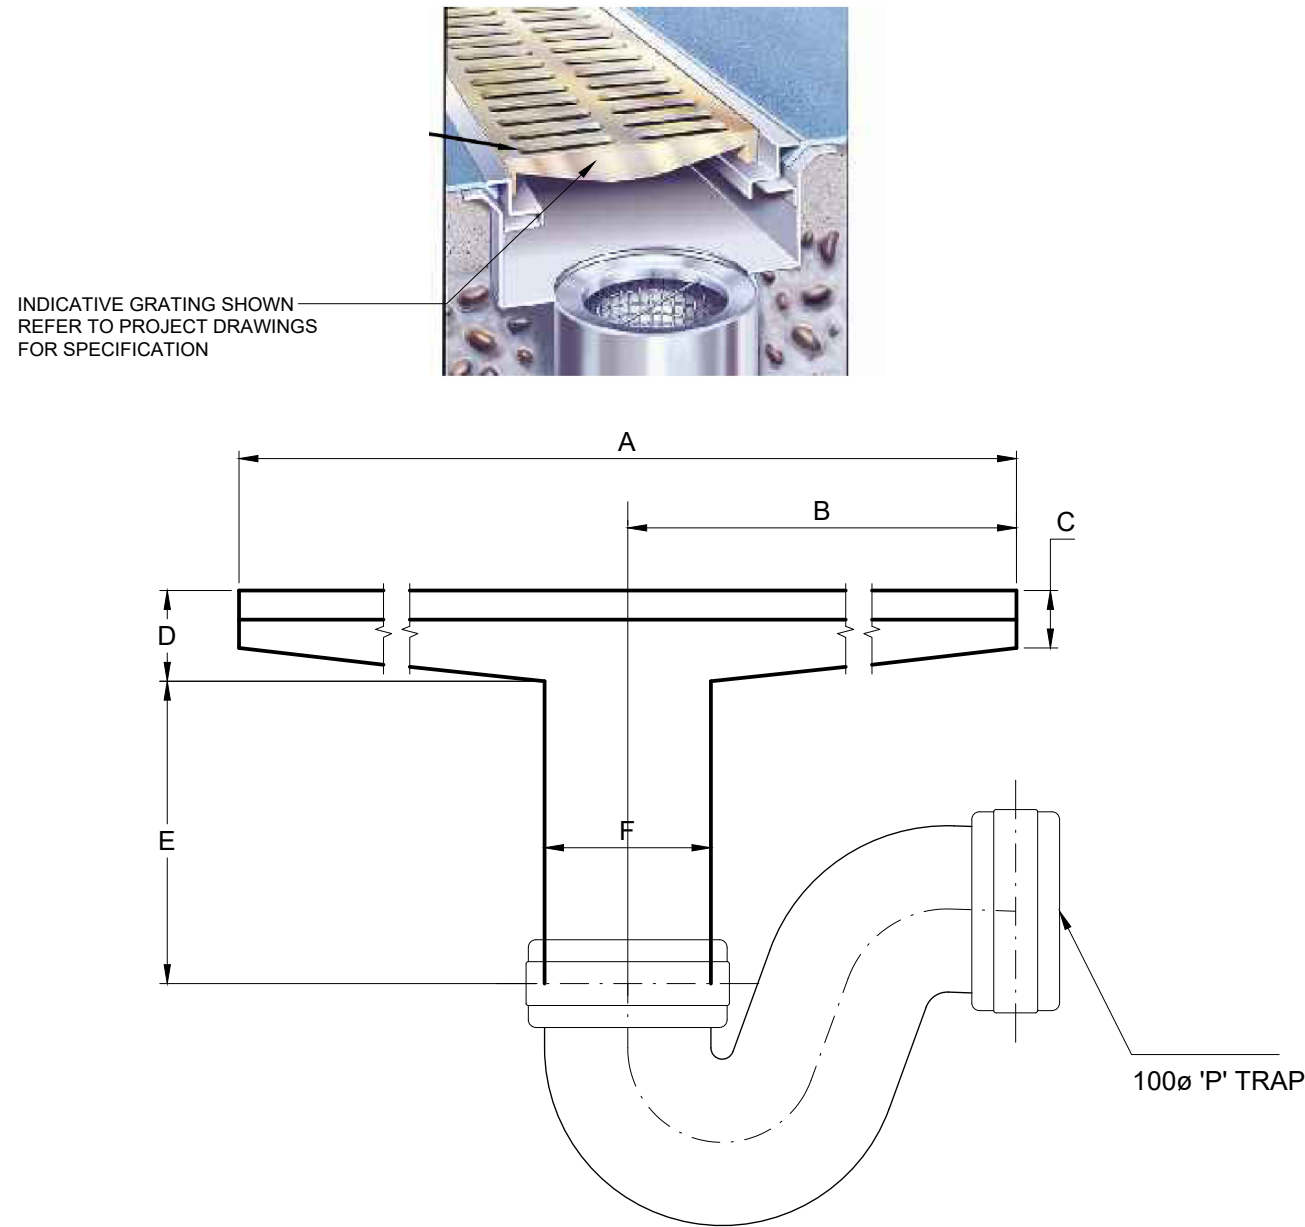

- A - ??mm OVERALL GRATING LENGTH
B - ??mm OUTLET POSITION
C - ??mm CHANNEL DEPTH AT END (?? GRATING DEPTH ??mm)
D - ??mm DEPTH AT OUTLET (SUBJECT TO ARCHITECTURAL COORDINATION)
E - ??mm OUTLET LENGTH (SUBJECT TO STRUCTURAL COORDINATION)
F - OUTLET SIZE TO SUIT 100ø BELOW GROUND BRANCH

SHOWER DRAINAGE CHANNEL
TYPE WADE INTERNATIONAL SPEC CODE ?? WITH
STAINLESS STEEL ?? GRATING, SUPPORT LEGS AND
STAINLESS STEEL MESH OUTLET BASKETS

WADE STAINLESS STEEL CHANNEL &
GRATING FOR SHEET FLOORING
DETAIL No. PH-121

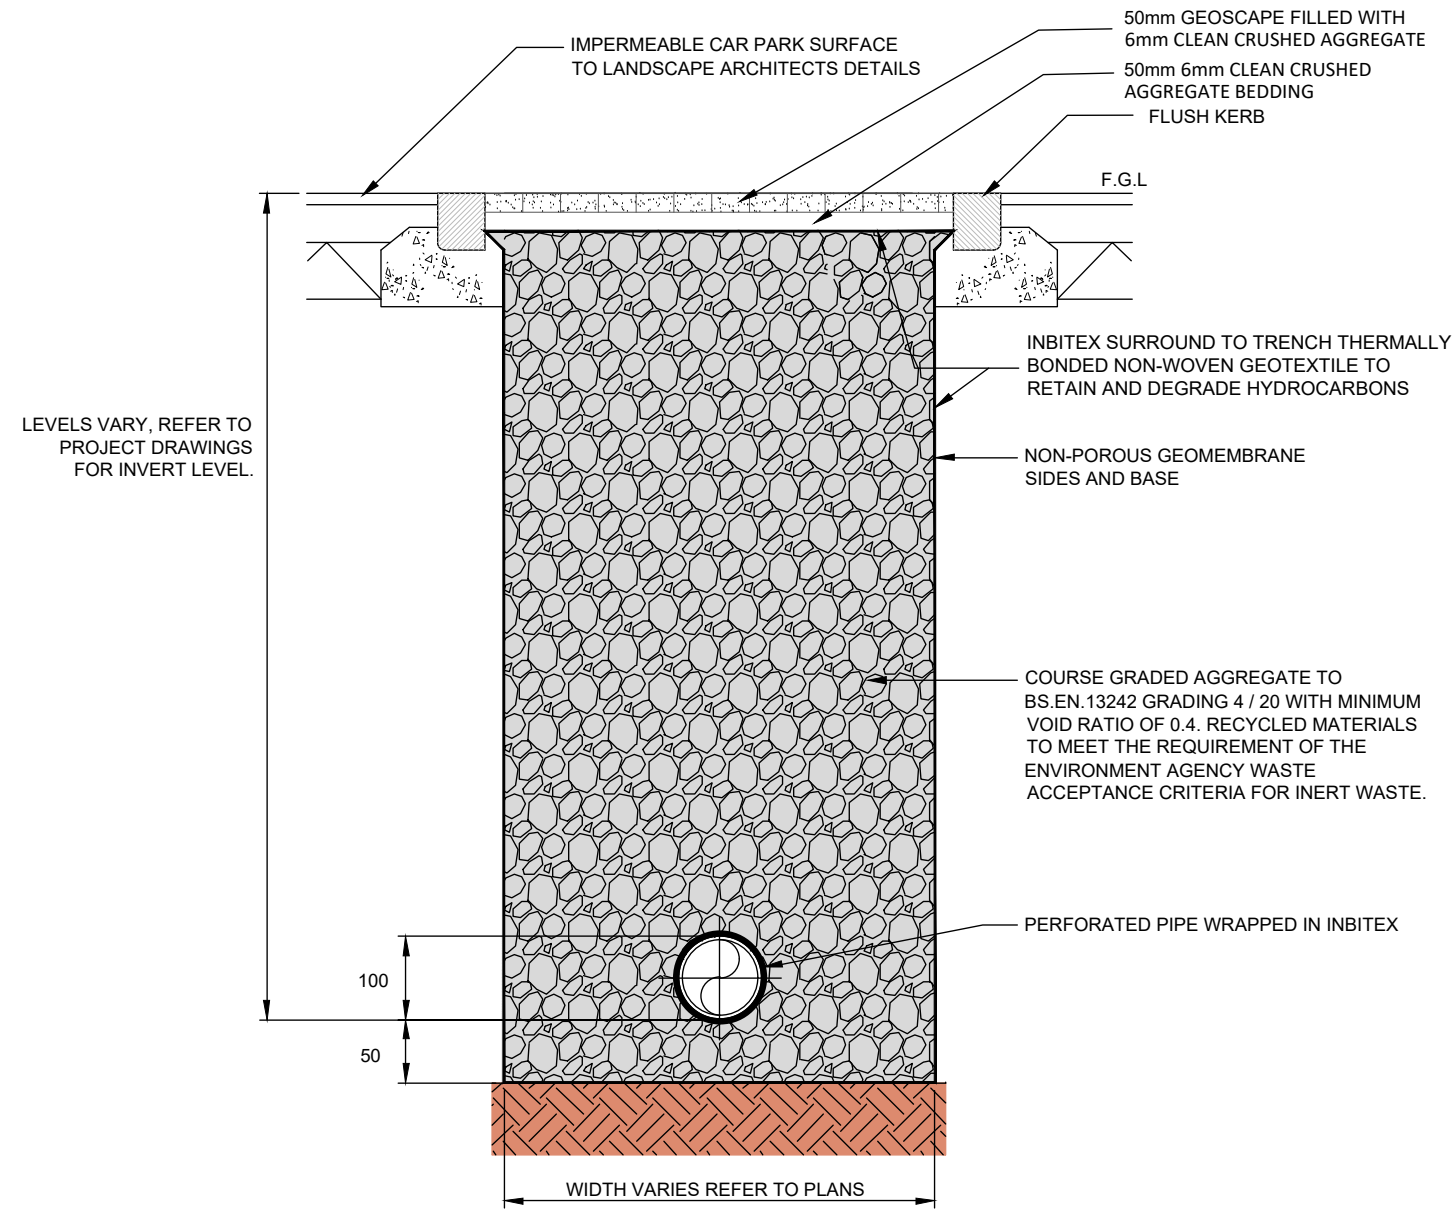

CAR PARK FILTER DRAIN

Suitability Code (as defined in BS1192)

Work In Progress (WIP)

S0 - Initial Status or WIP

Shared (Non-Contractual)

- S1 - Suitable for Co-ordination
S3 - Suitable for Review & comment
S5 - Not Used
S7 - Suitable for AIM Authorisation

WIP to Published (Non-Contractual)

- D1 - Suitable for Costing
D3 - Suitable for Contractor Design

- S2 - Suitable for Information
S4 - Suitable for Stage Approval
S6 - Suitable for PIM Authorisation

- D2 - Suitable for Tender
D4 - Suitable for manufacture/procurement

Published Documentation (Contractual)

- A1, A2, A3, Etc - Approved and accepted as stage complete
B1,B2,B3, Etc, - Partially signed off with minor comments from the Client

Published for AIM Acceptance

- CR - As Construction Record Documentation


DO NOT SCALE FROM THIS DRAWING.

ALL DIMENSIONS TO BE CHECKED ON SITE.

FOR REFERENCED VIEWS REFER TO
SERIES OF DRAWINGS

P01 | LSB | 13/11/20 | ISSUED FOR PRICING

rev by checked date description

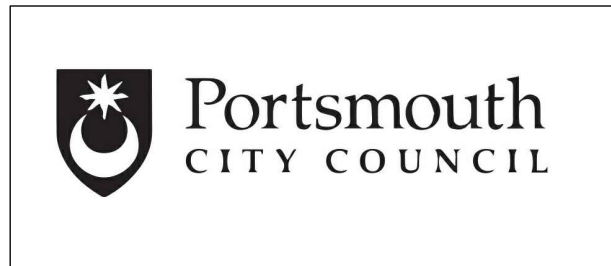

project Dunsbury Hill Farm
Plot 4A
title Below Ground Drainage Strategy
Sheet 1
scale 1:200 @ A1
date November 2020
project code DHF-BMD-Z4A-ZZ-DR-P-58005-P01
drawn LSB
checked
BAM job no. 4330 Z4A
D1
purpose of issue Issued for Pricing
dig. status