


Scale 1:1250 (A4)

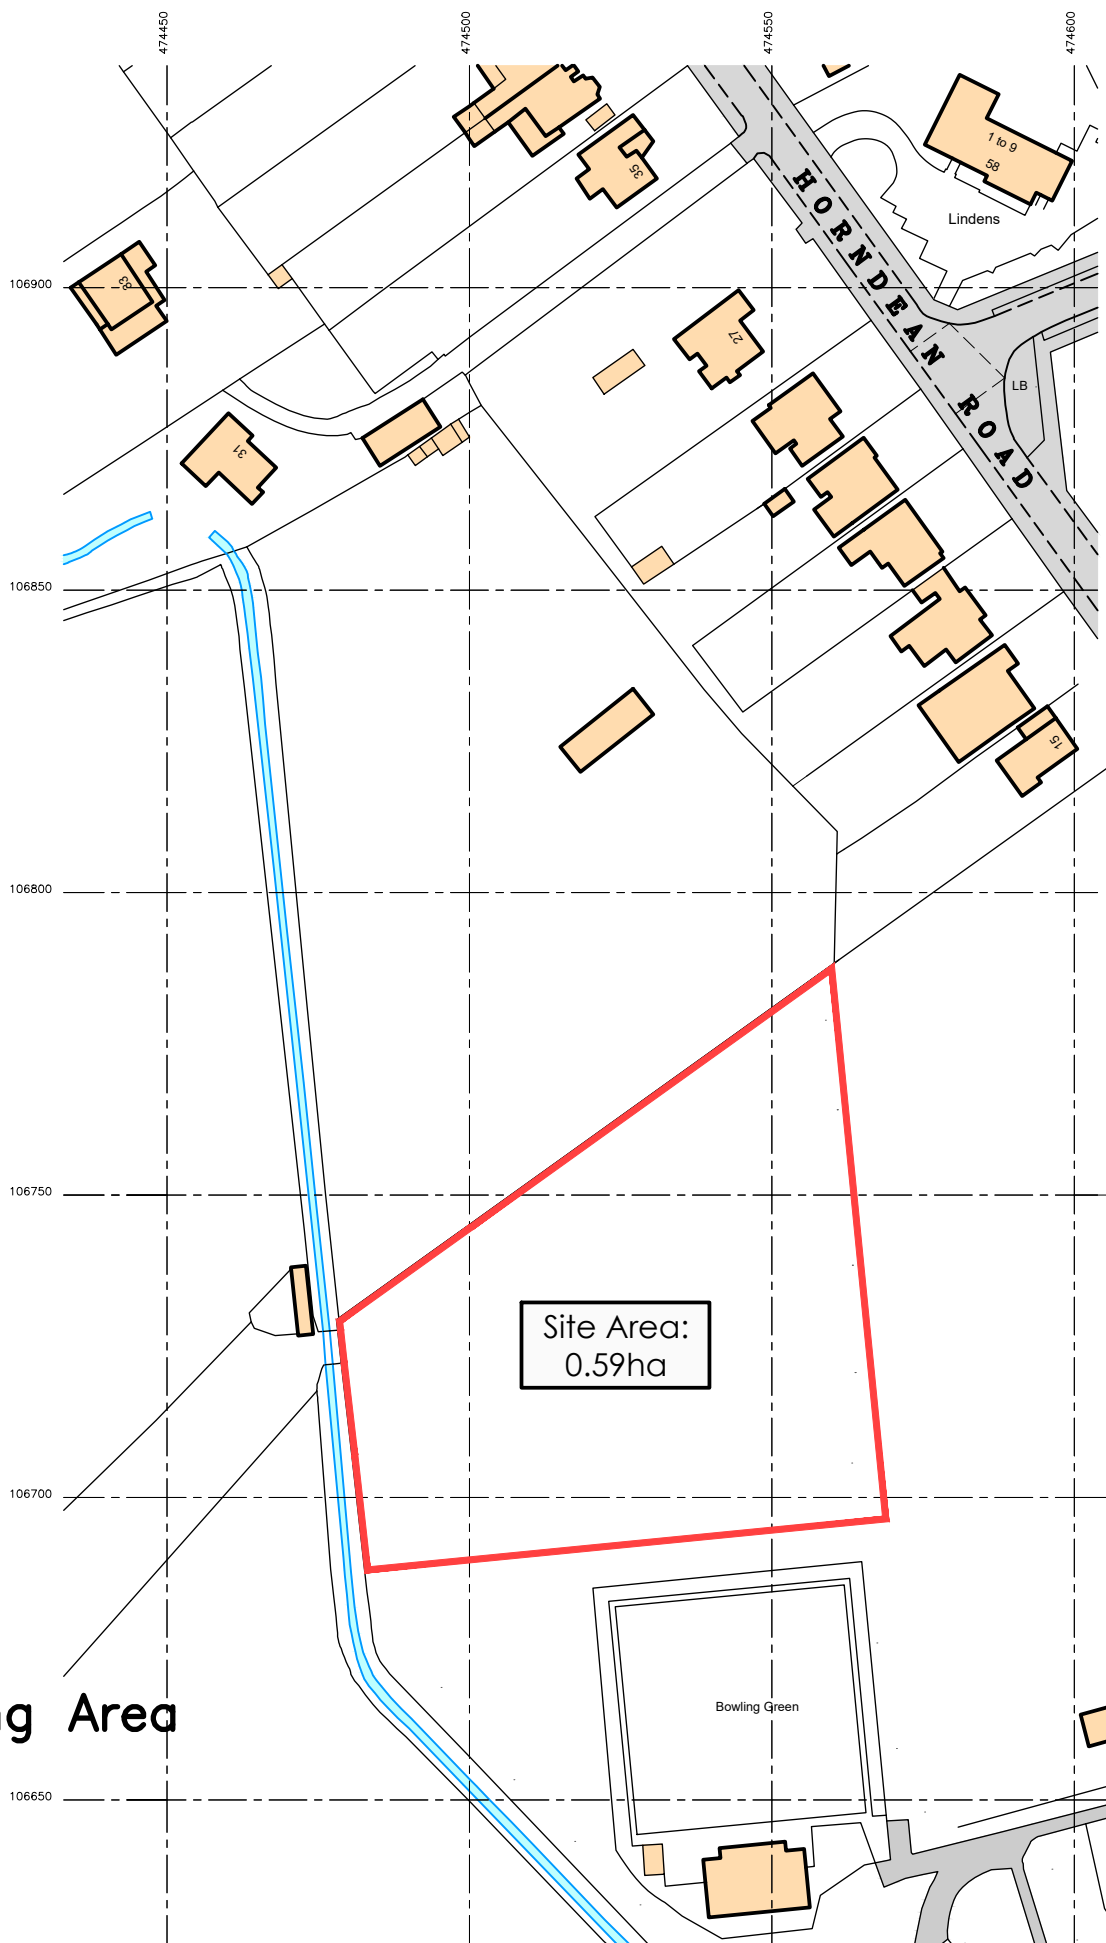

Compensating Area

Revision: 30/10/2020

Land at Emsworth
Recreation Ground
Horndean Road
Emsworth