


PENDING APPLICATION
APP/20/00824

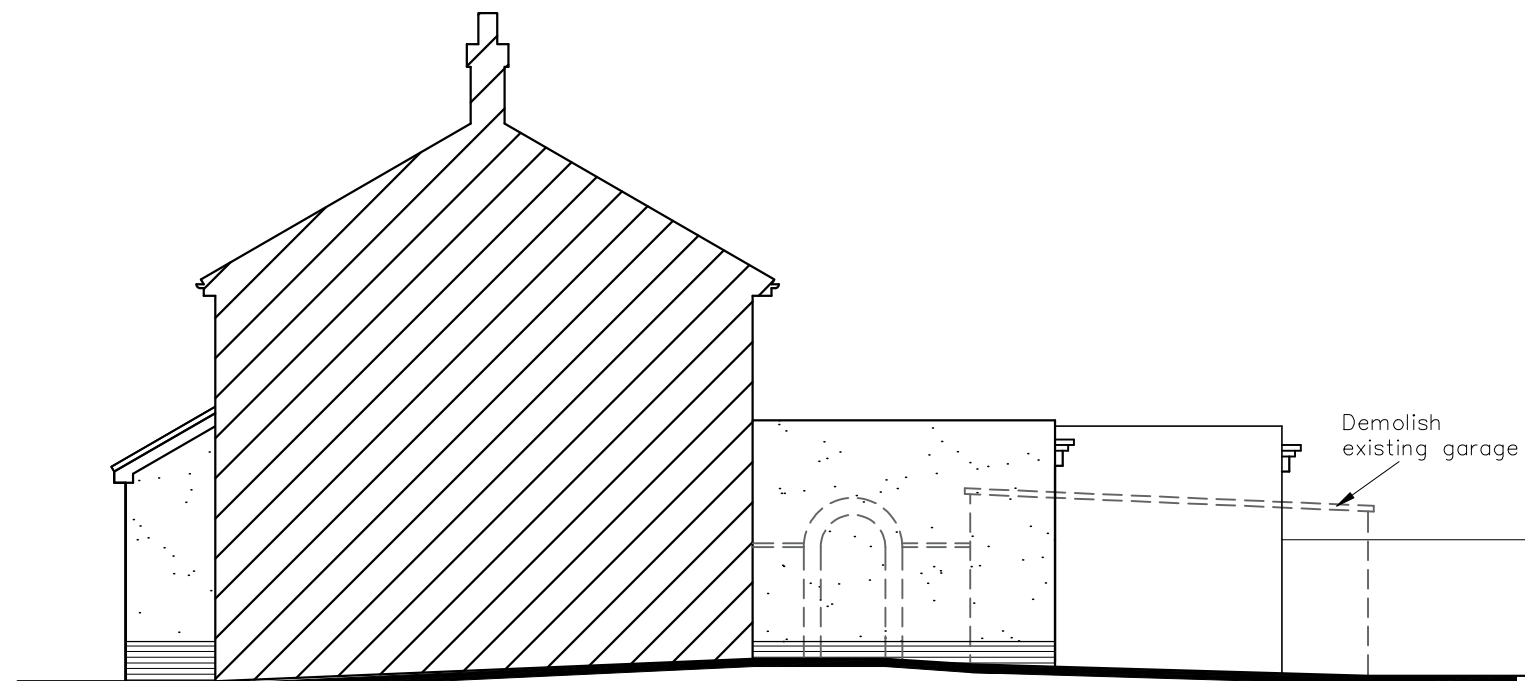

5010

EAST




1285

NORTH

4000

Demolish
existing garage

Demolish
existing garage

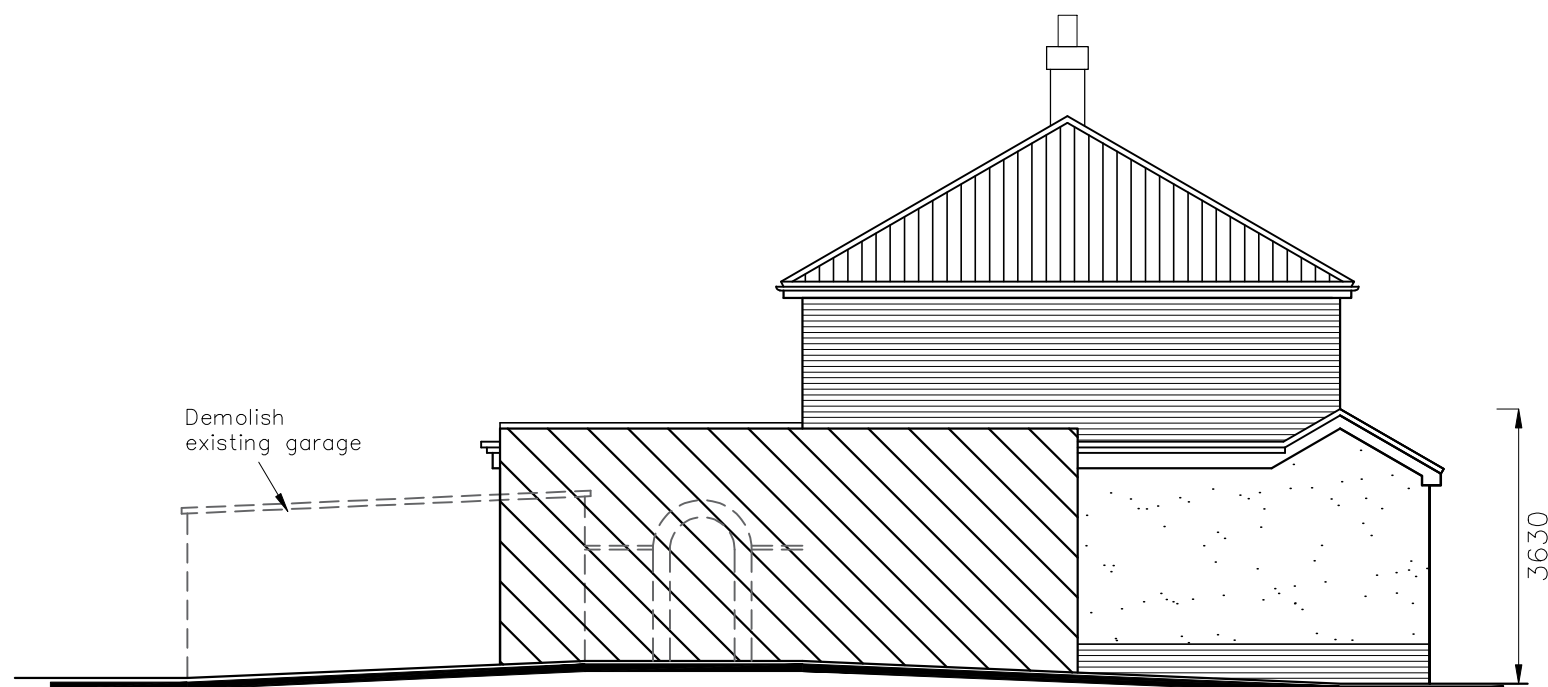

3630

SOUTH



2945

WEST

PENDING APPLICATION
APP/20/00824

CAD

Critchley Architecture And Design Ltd.
Contact: 02392 474 919 | info@caad.online

The Old Brewery, 15E South Street, Havant, PO9 1BU

PROPOSED ELEVATIONS

Revisions

- a) Client revisions/04.11.20/JHL
- b) Client revisions/05.11.20/CAL
- c) Annotation added/09.11.20/JHL
- d)

28 Westways,
Farlington,
Havant,
PO9 3LN

Scale A1=1:50, A3=1:100
Drawn JHL
Date 09/10/2020

20073-501^C

10m

20m

30m

40m