

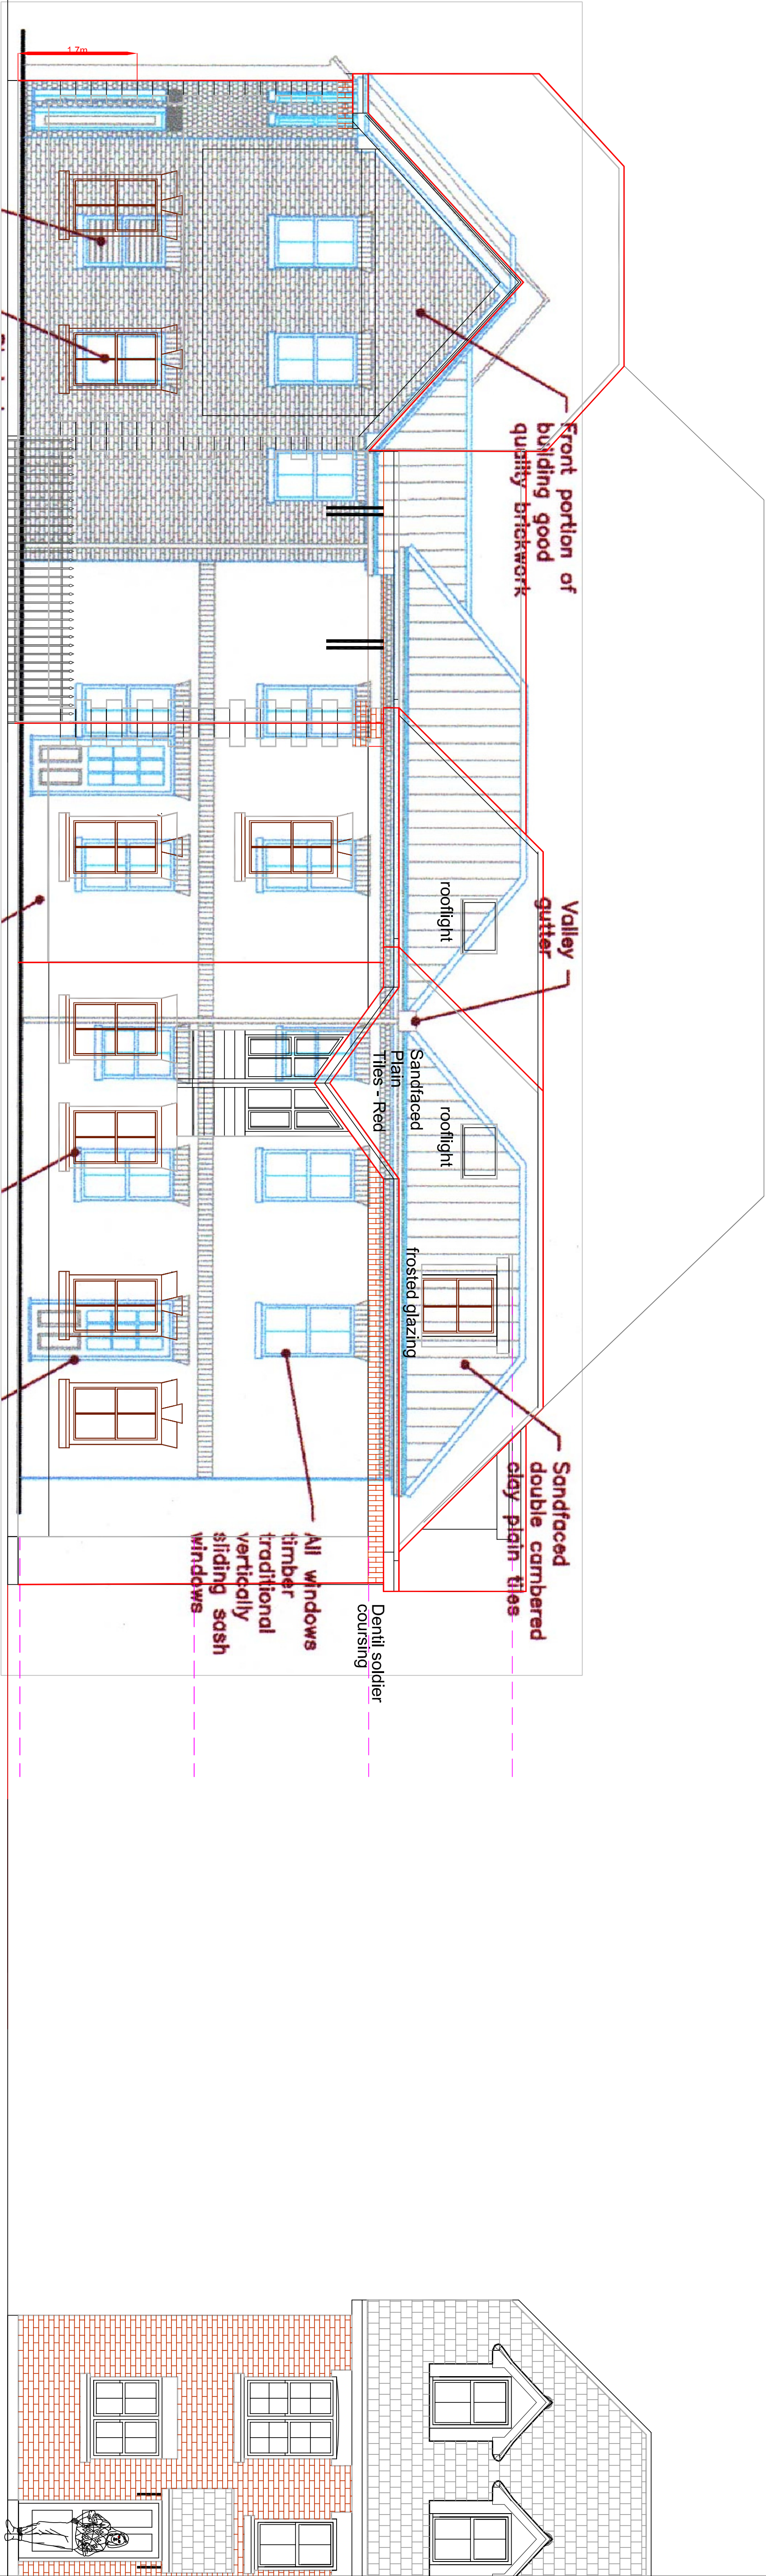



The Pallant

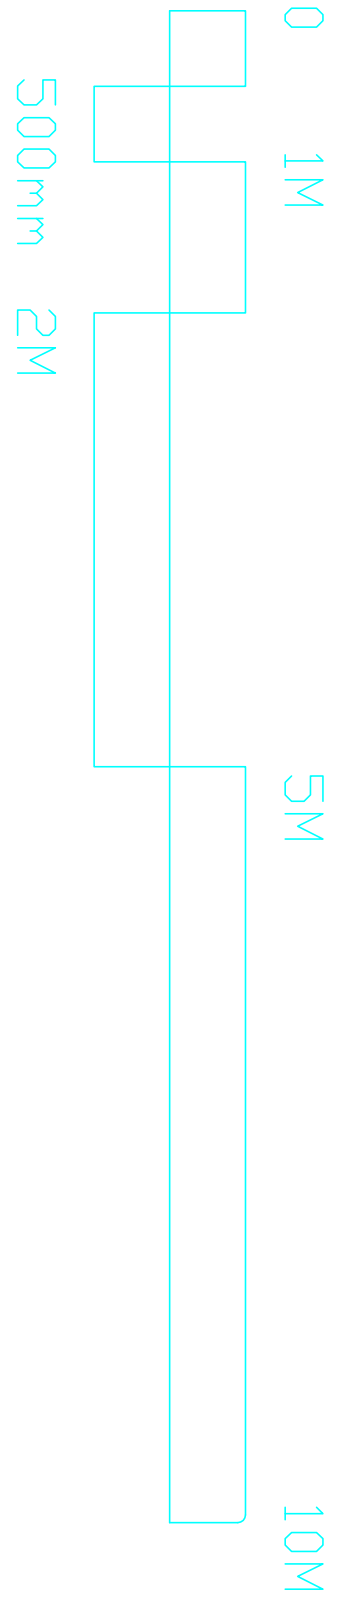

West

South

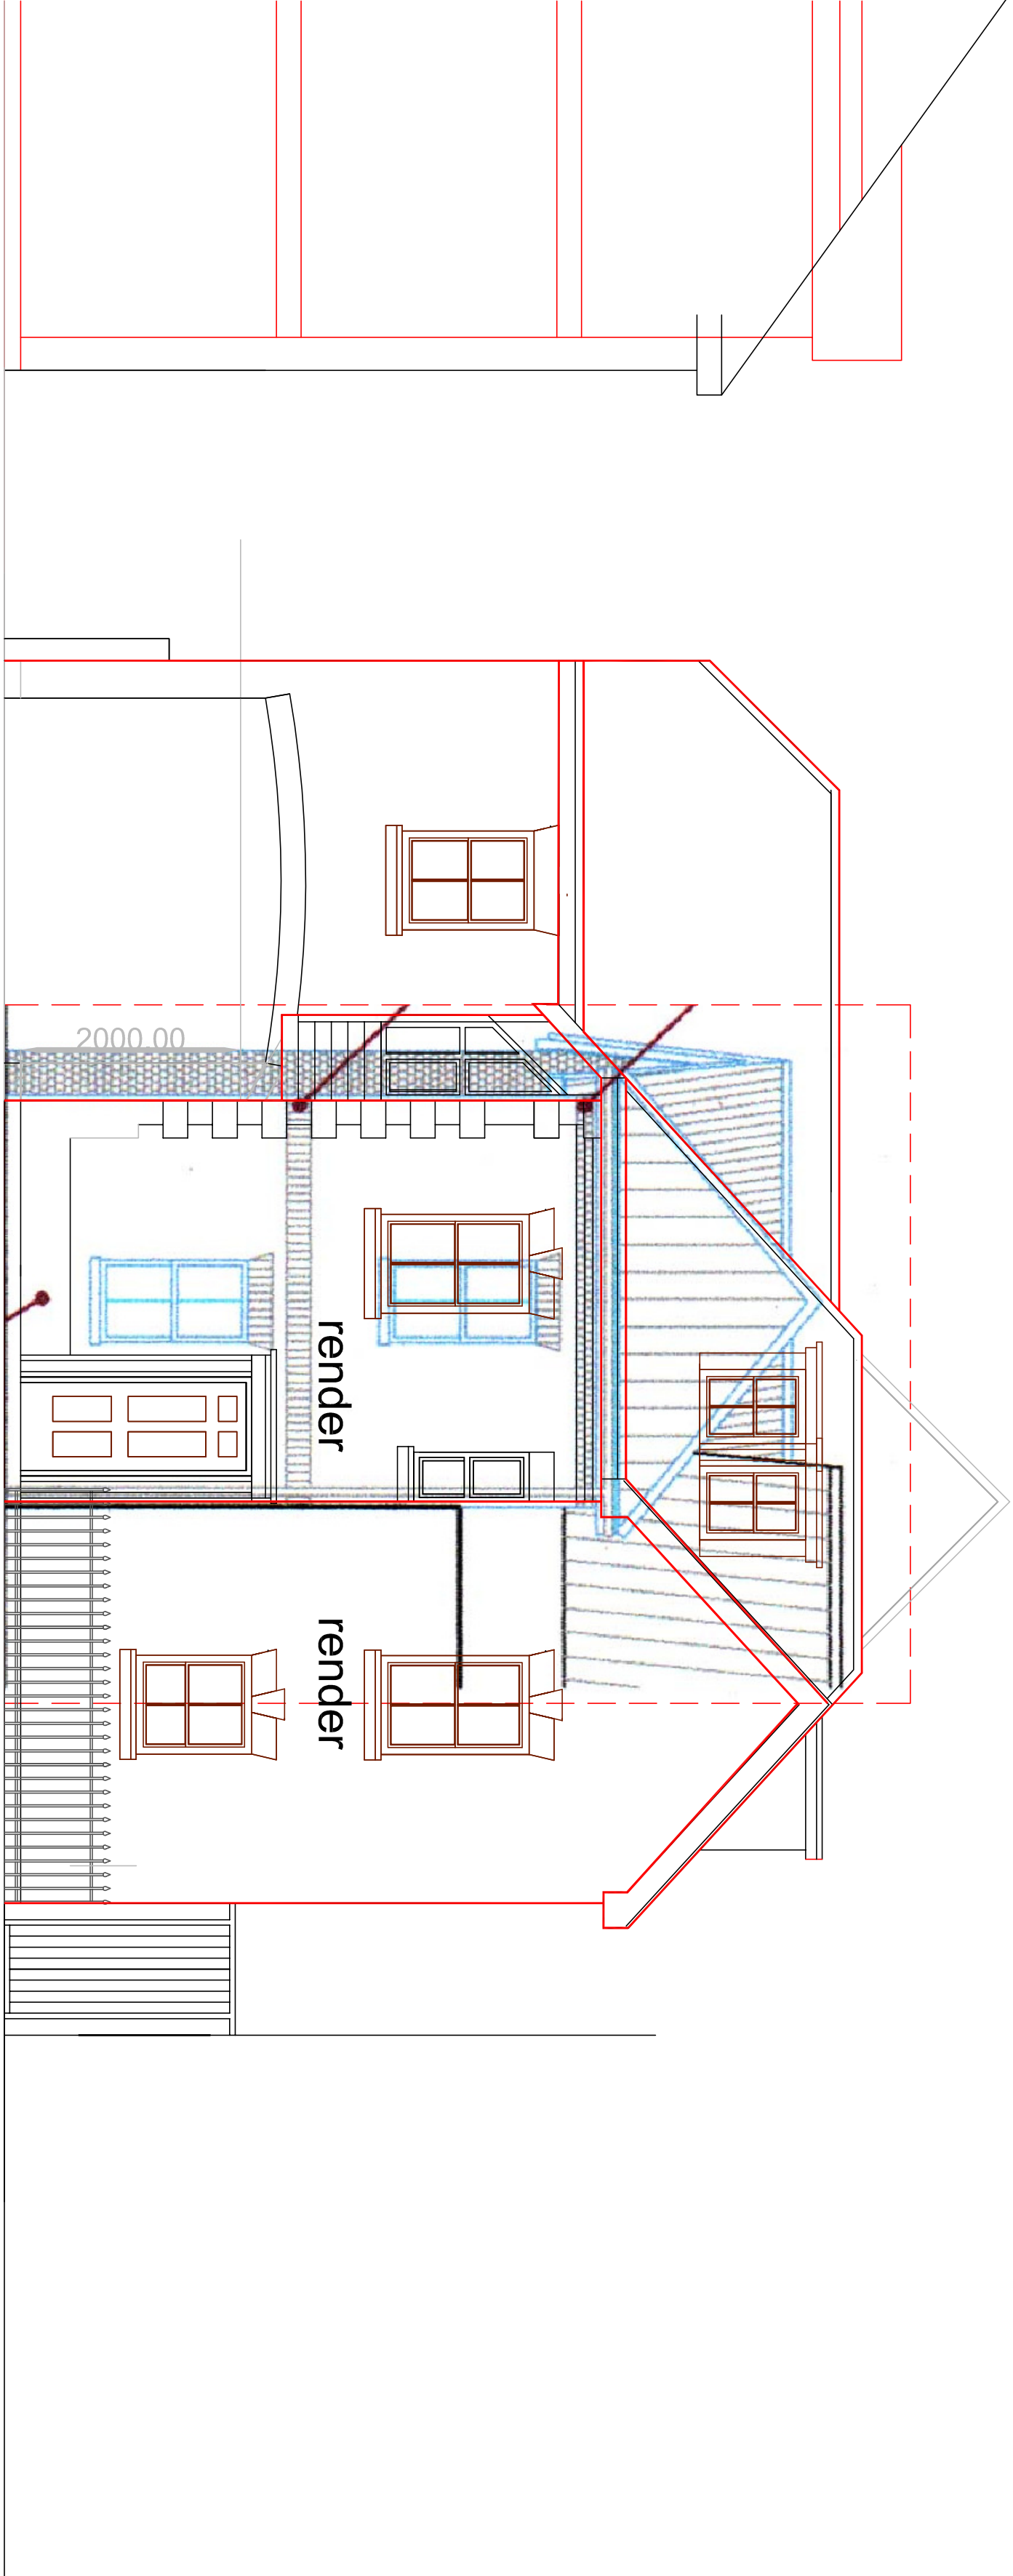

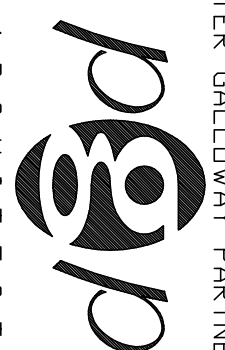SCALE	TITLE	PETER GALLOWAY PARTNERSHIP
1/50	Residential Proposals	
DATE		
Sept. 19	10A, The Pallant - Havant	
AUTHOR	DETAILED Comparative Elevations with Previously Approved Scheme on Site	
PG	DRAWING NO 19/01/P04	
		
		ARCHITECTS
		TEL 02392 483153
		E-MAIL peter@gparchitects.co.uk
		HAVANT
		MOB 07808 483362