



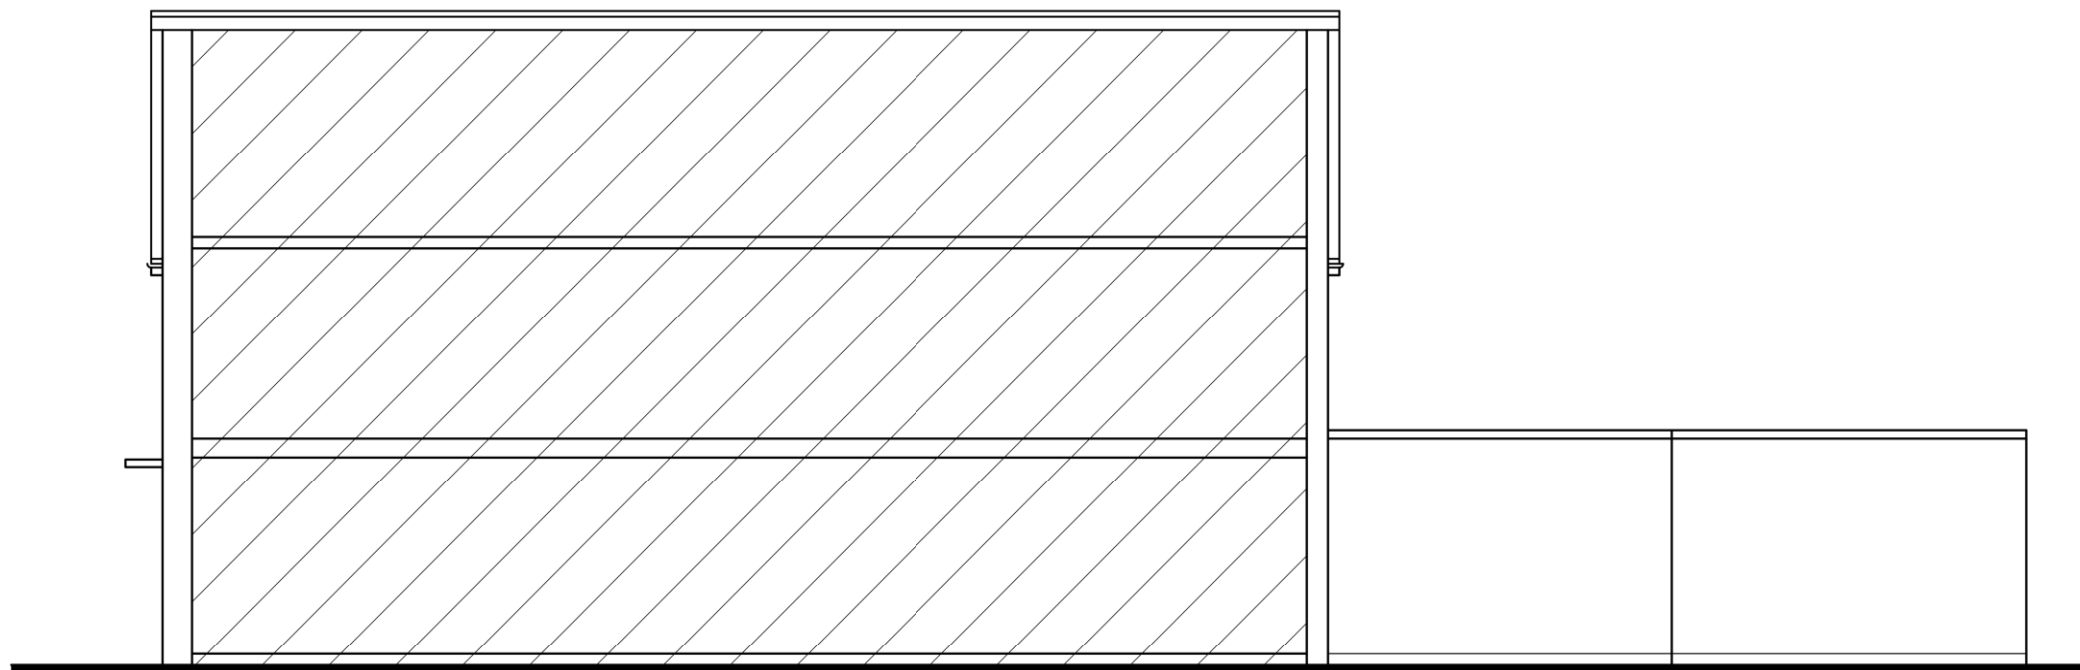

East Elevation

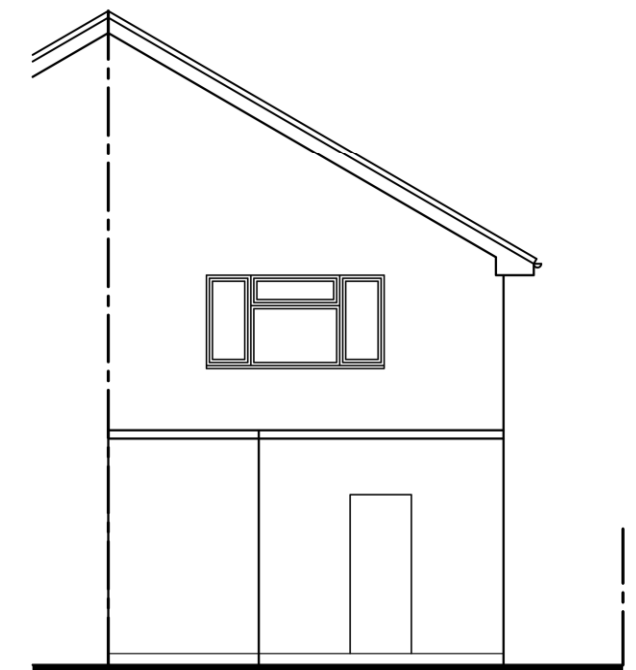

North Elevation

CAD

Critchley Architecture And Design Ltd.
Contact: 02392 474 919 | info@caad.online

The Old Brewery, 15E South Street, Havant, PO9 1BU

Existing Drawings

Revisions

- a) Note/Date/Initial
- b)
- c)
- d)

79 Hollow Lane,
Hayling Island,
Hampshire,
PO11 9EY

Scale A1=1:50, A3=1:100
Drawn SAR
Date 16/03/2021

21033-301⁰

10m

20m

30m

40m