


NOT TO SCALE

6 BATTENS WAY

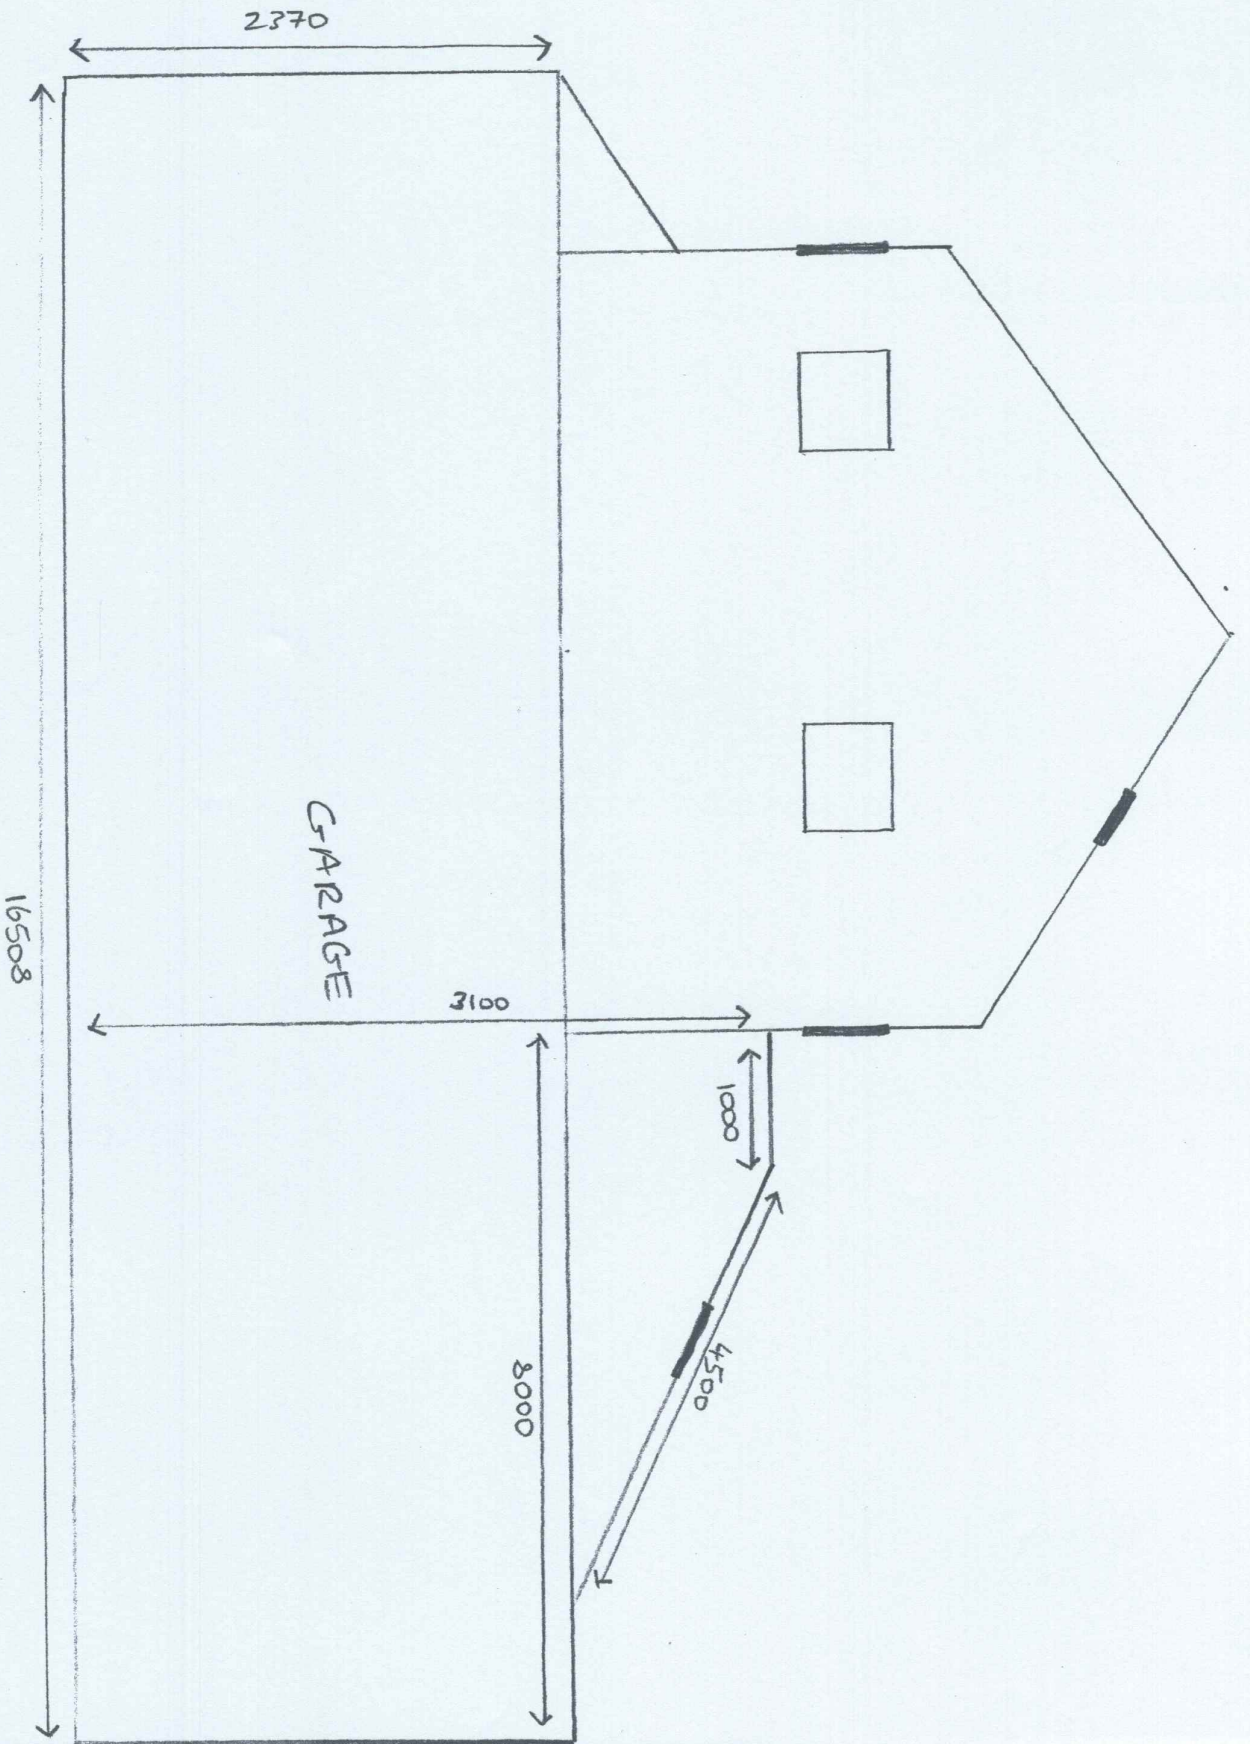

PROPOSED EAST ELEVATION