


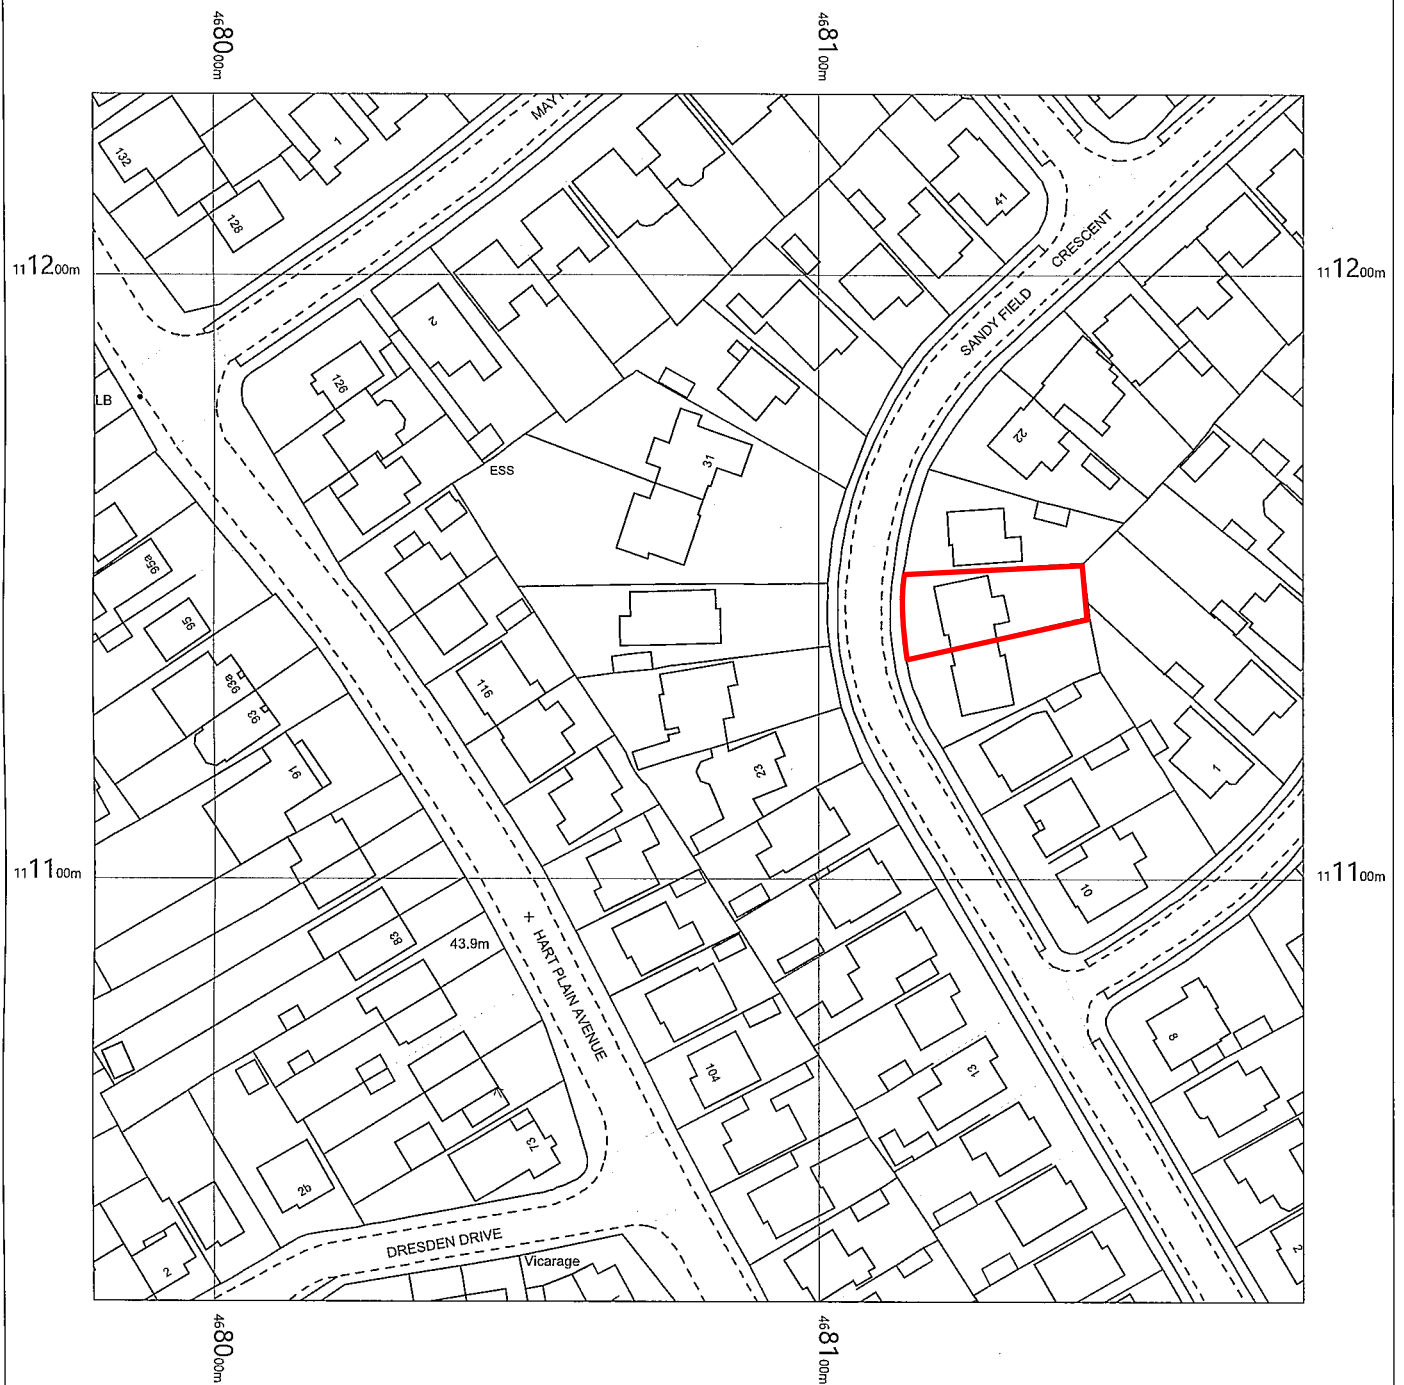


18 Sandyfield Crescent,
Waterlooville,
Hampshire
PO8 8SQ

OS MasterMap 1250/2500/10000 scale
Wednesday, July 10, 2019, ID: MPMBW-00813244
www.blackwellmapping.co.uk

1:1250 scale print at A4, Centre: 468080 E, 111130 N

©Crown Copyright Ordnance Survey. Licence no. 100041041

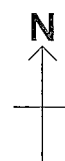

BLACKWELL'S
MAPPING SERVICES
PERSONAL & PROFESSIONAL MAPPING
www.blackwellmapping.co.uk

TEL: 0800 151 2612
maps@blackwell.co.uk