


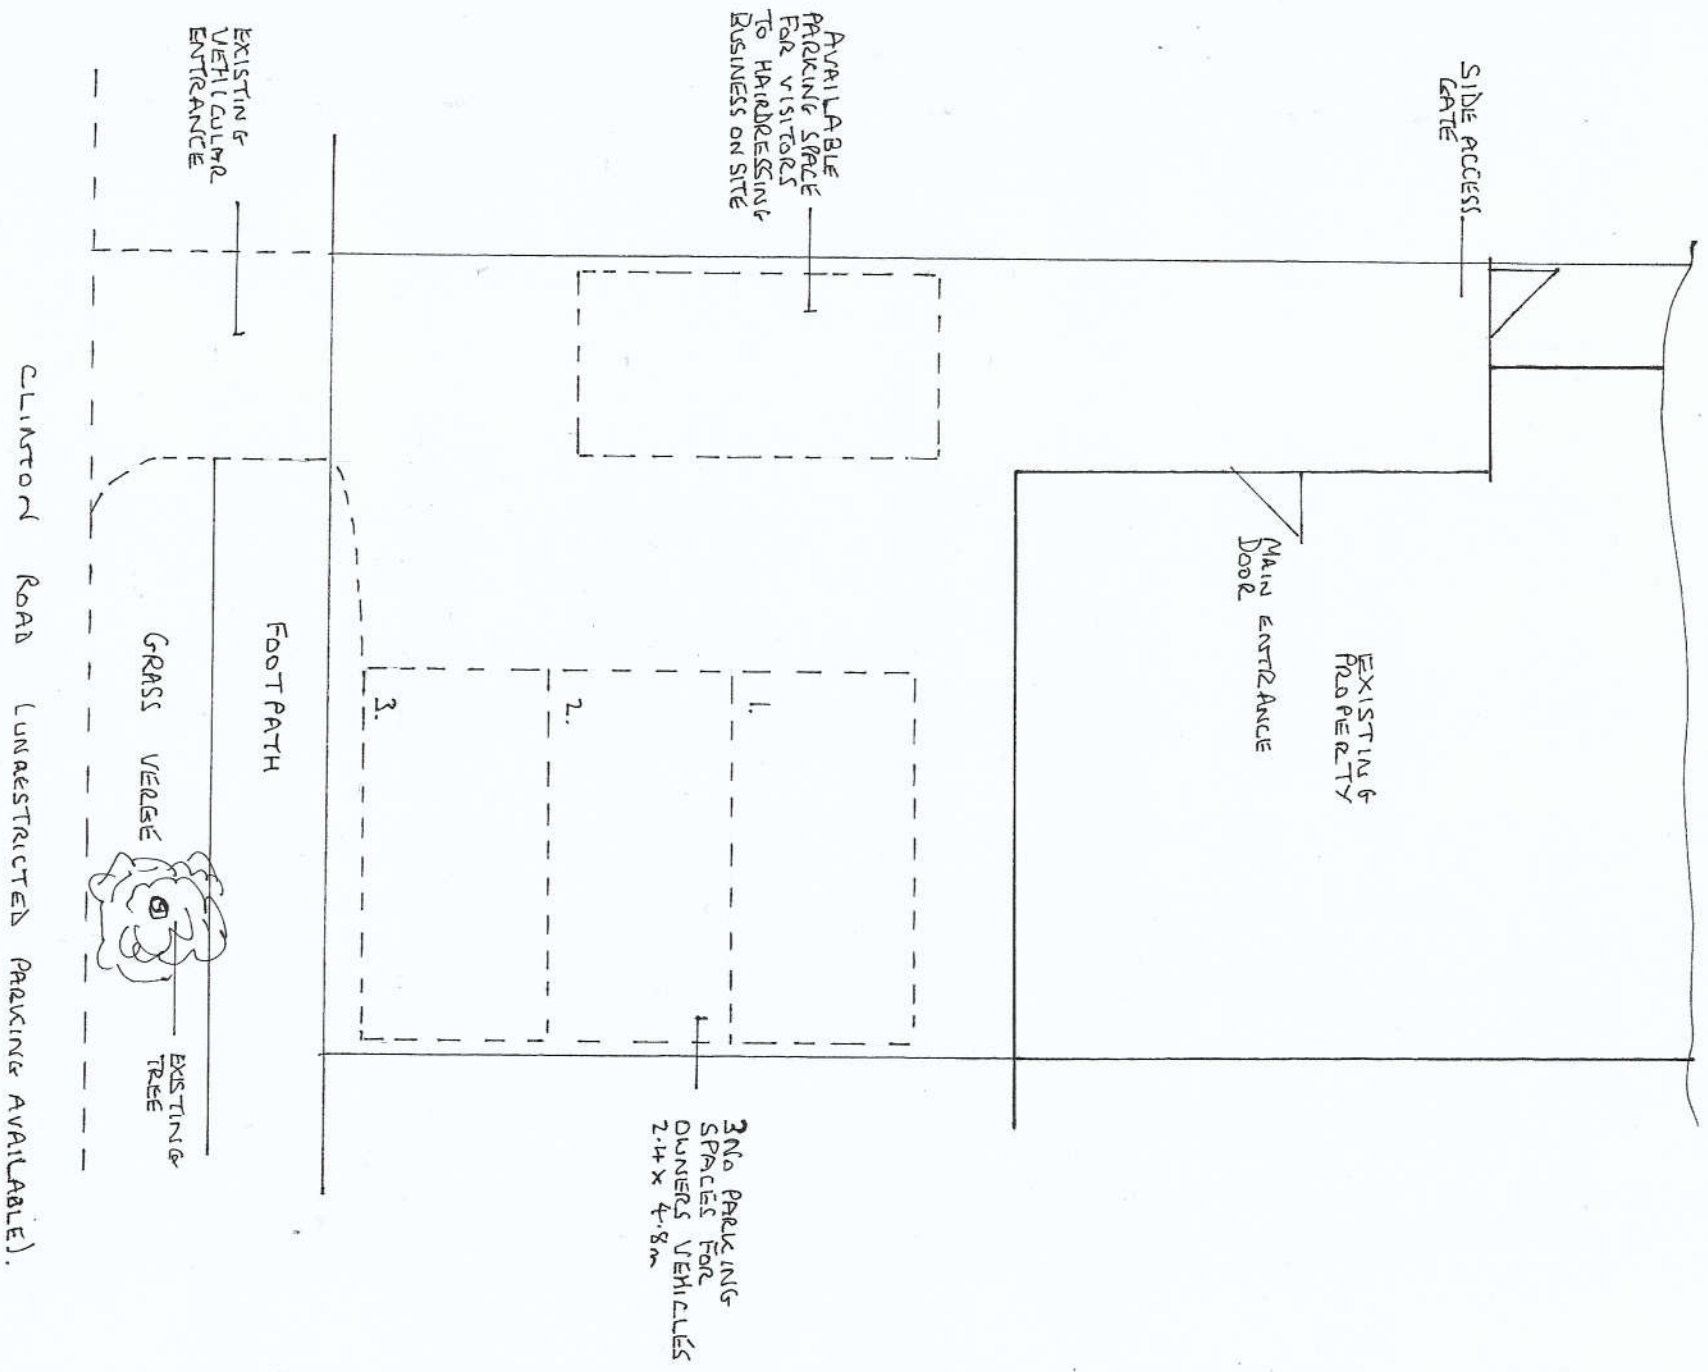

CAR PARKING PLAN FOR: 11 CLINTON ROAD, WATERLOOVILLE.

SCALE 1:100
DATE 6-11-20

PLAN PROVIDED IN CONJUNCTION
WITH PLANNING APPLICATION
REF. APP/20/00840.