



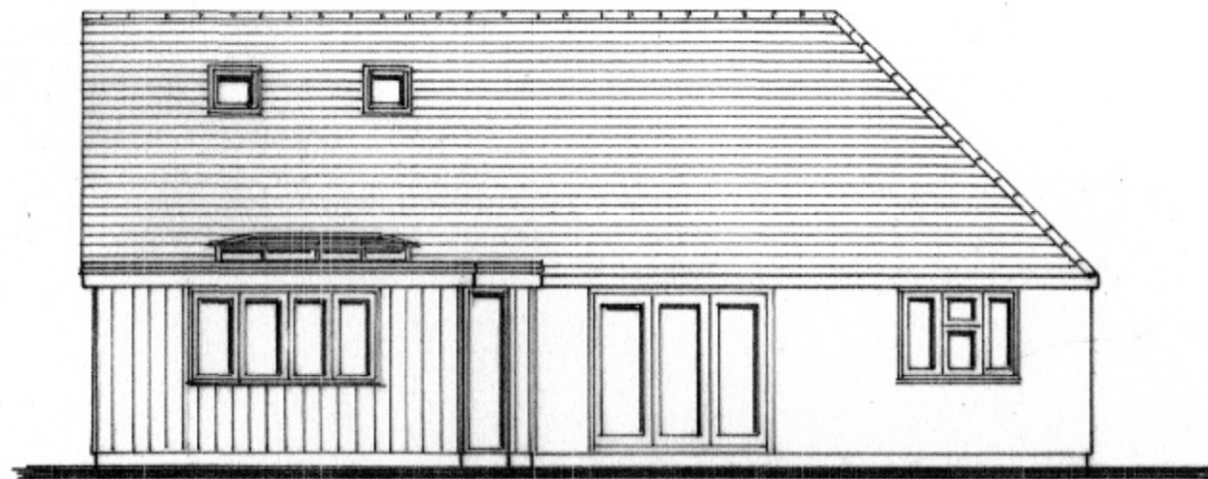


south east

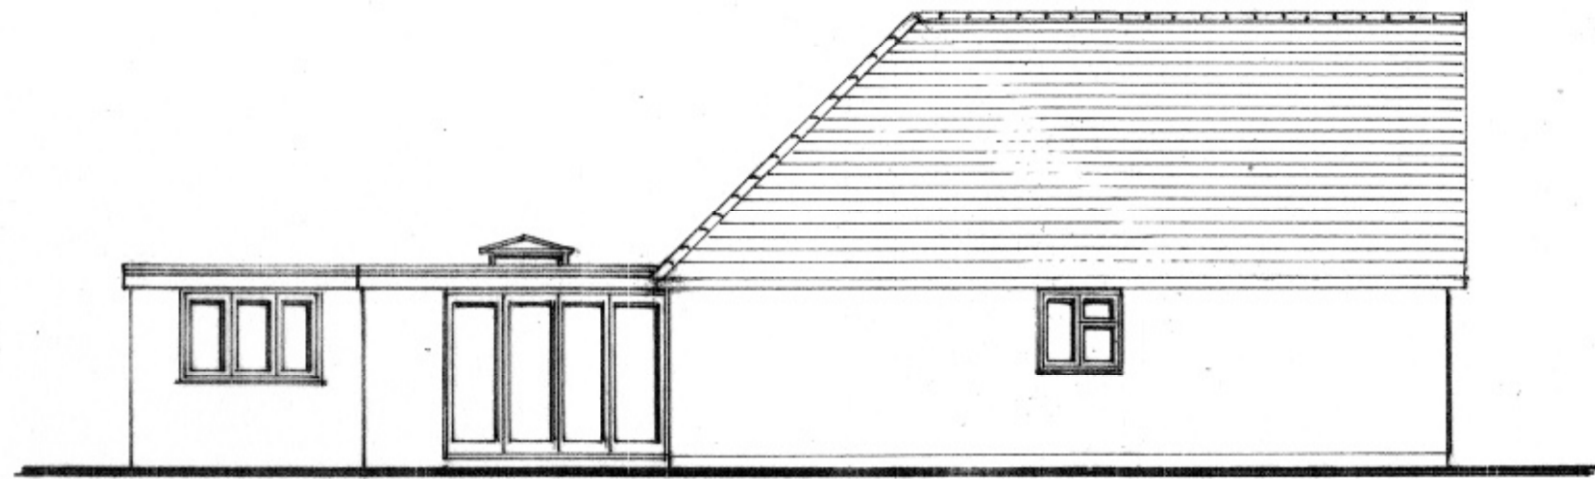

north east

1:100

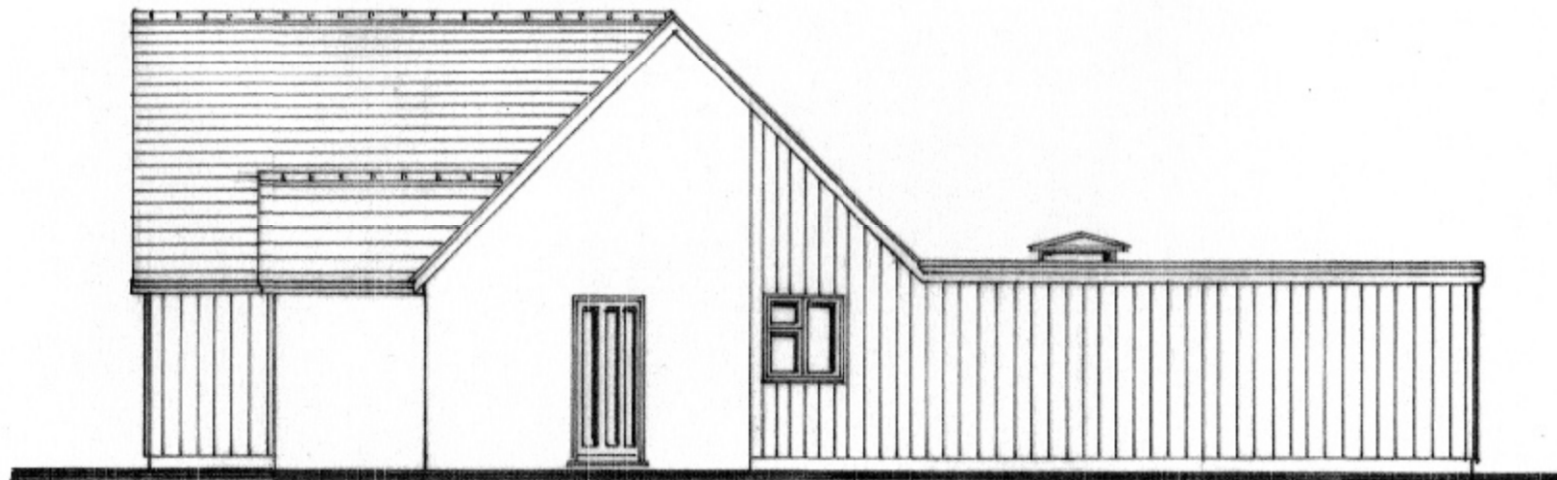

south west

ELEVATIONS AS PROPOSED
198a LONDON ROAD, WATERLOOVILLE.

Elevations 1:100



1:100