



1a Ranelagh Road PO91NR

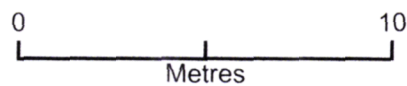

Plan Produced for: Mr Clifford Bennett
Date Produced: 13 Mar 2021
Plan Reference Number: TQRQM21072084646562
Scale: 1:200 @ A4

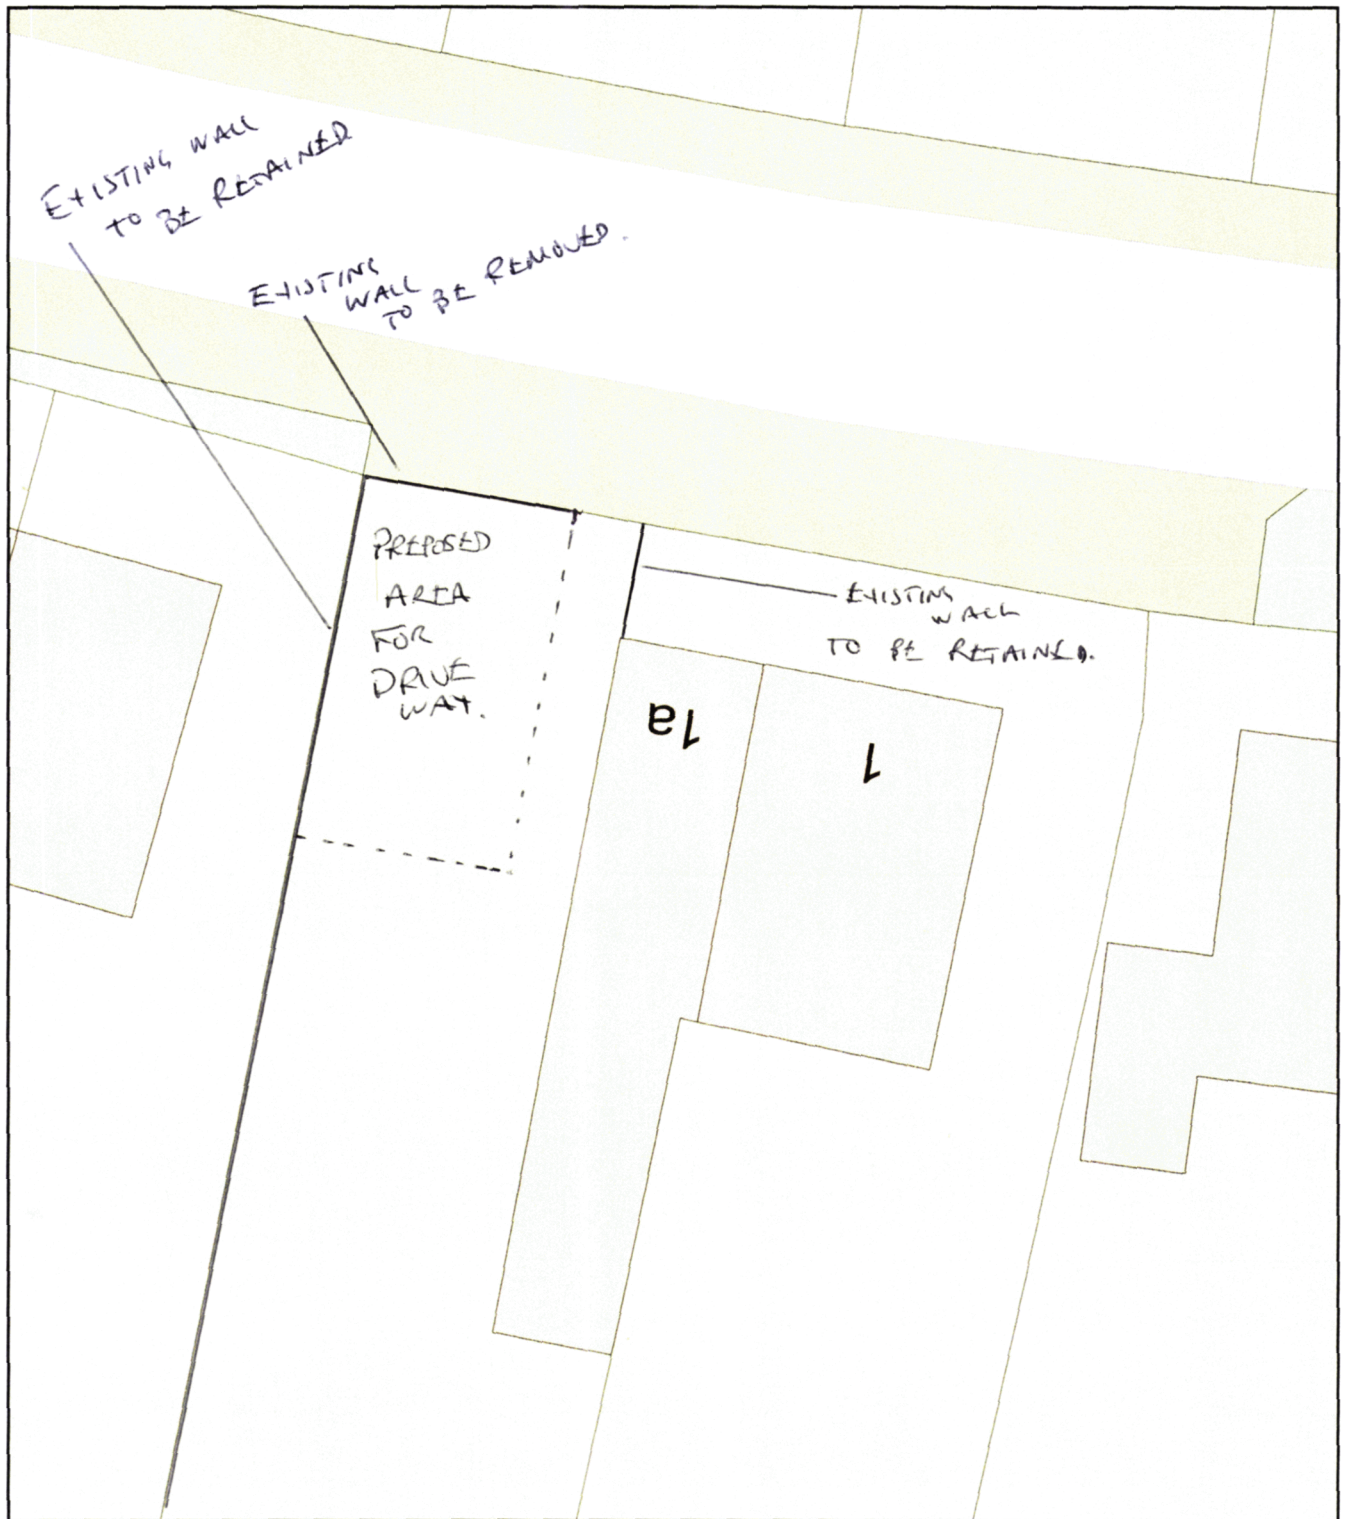