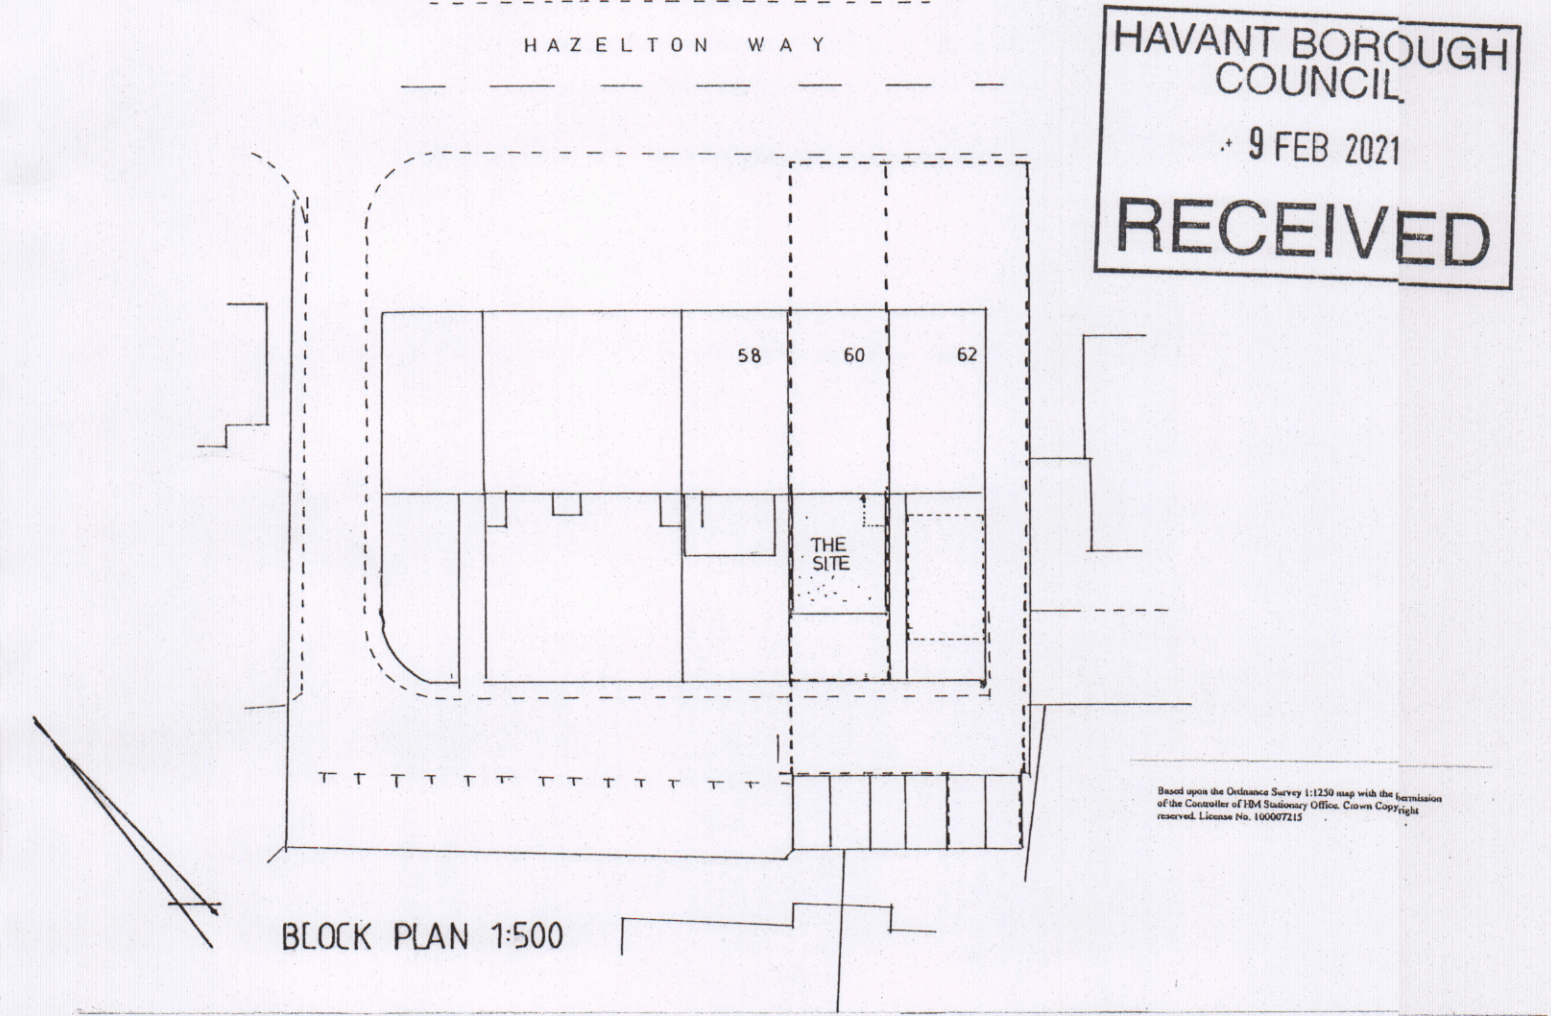
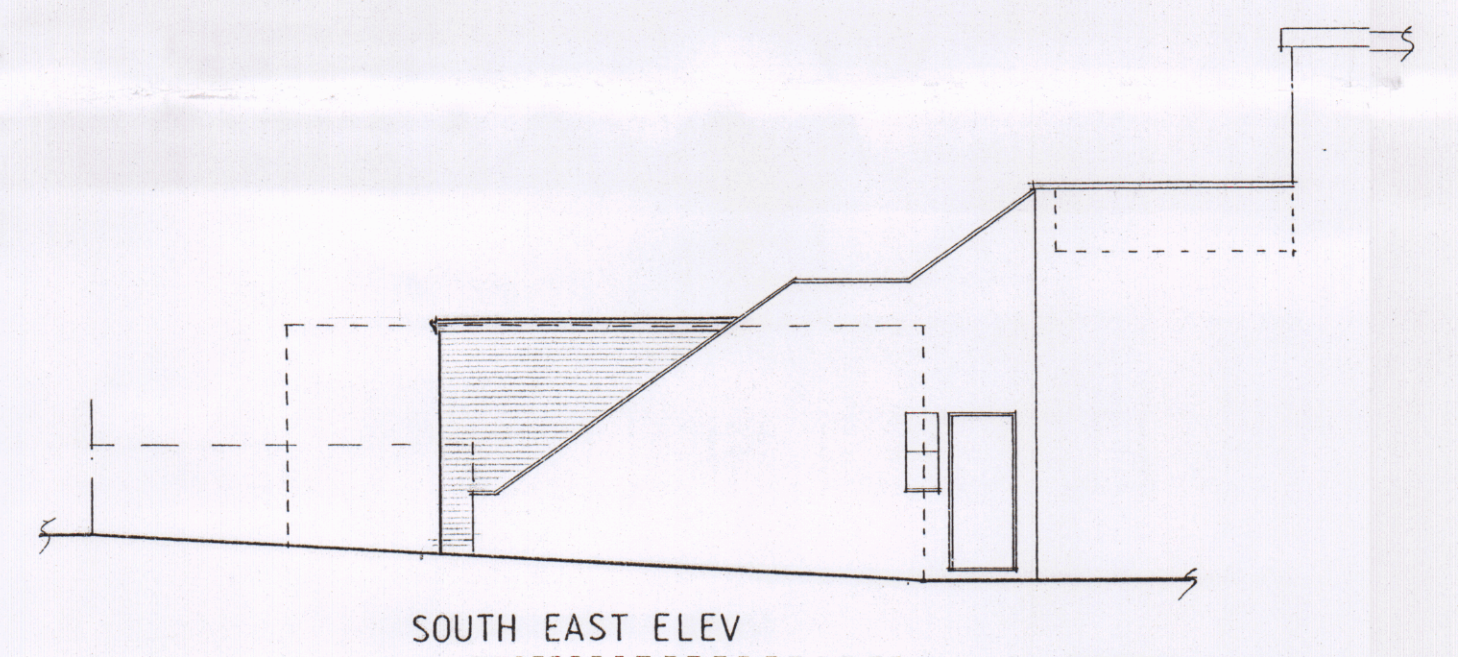
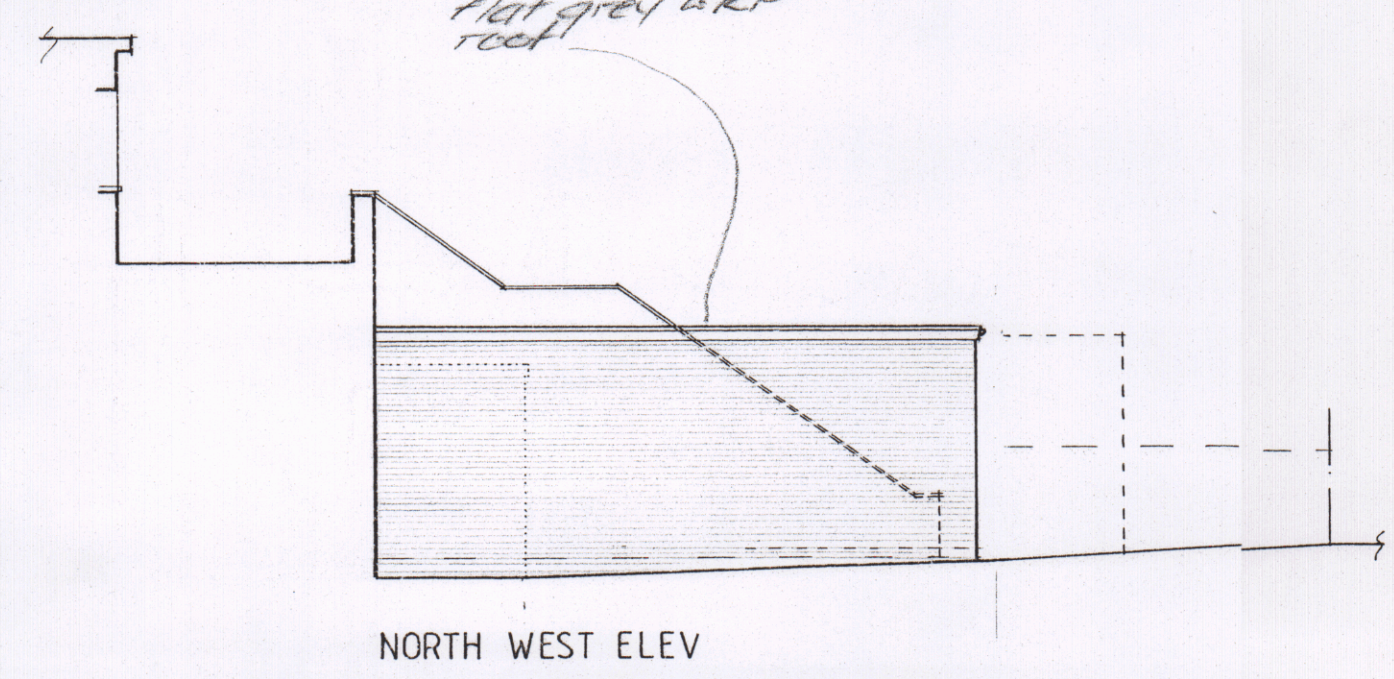
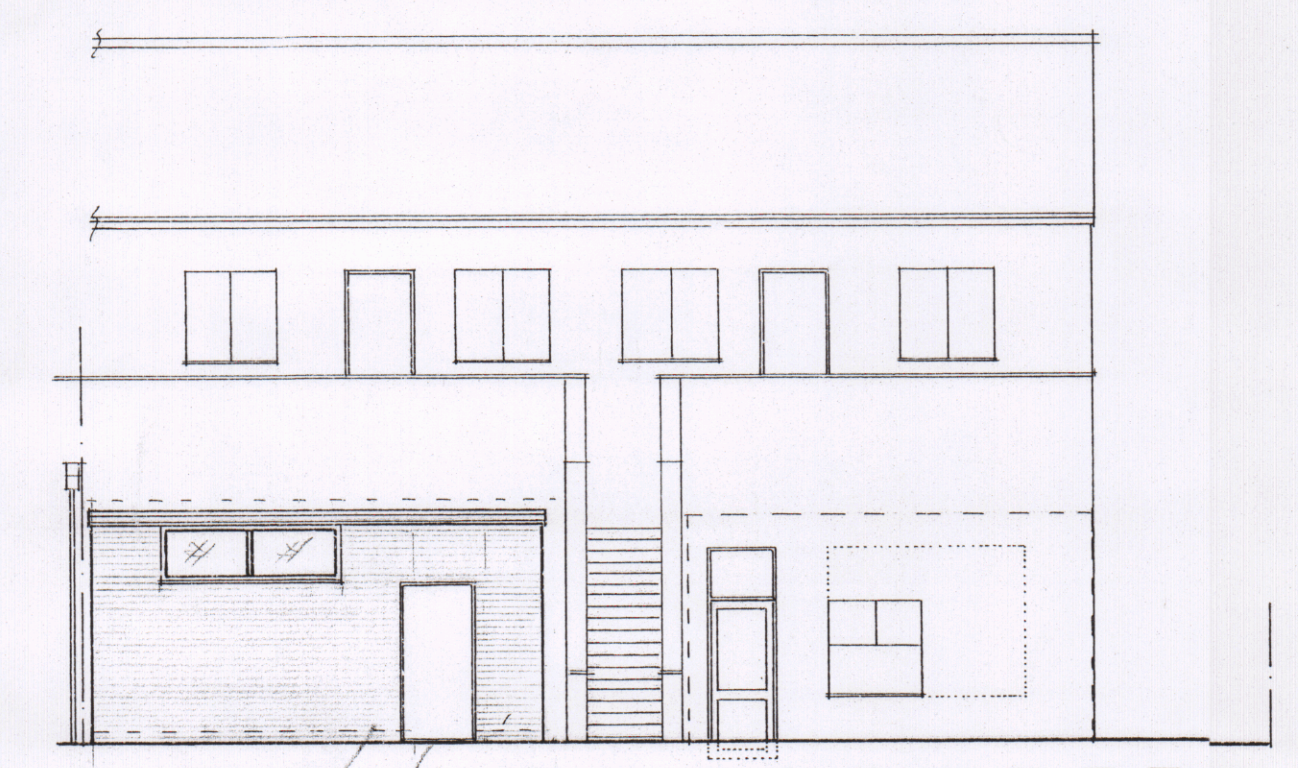
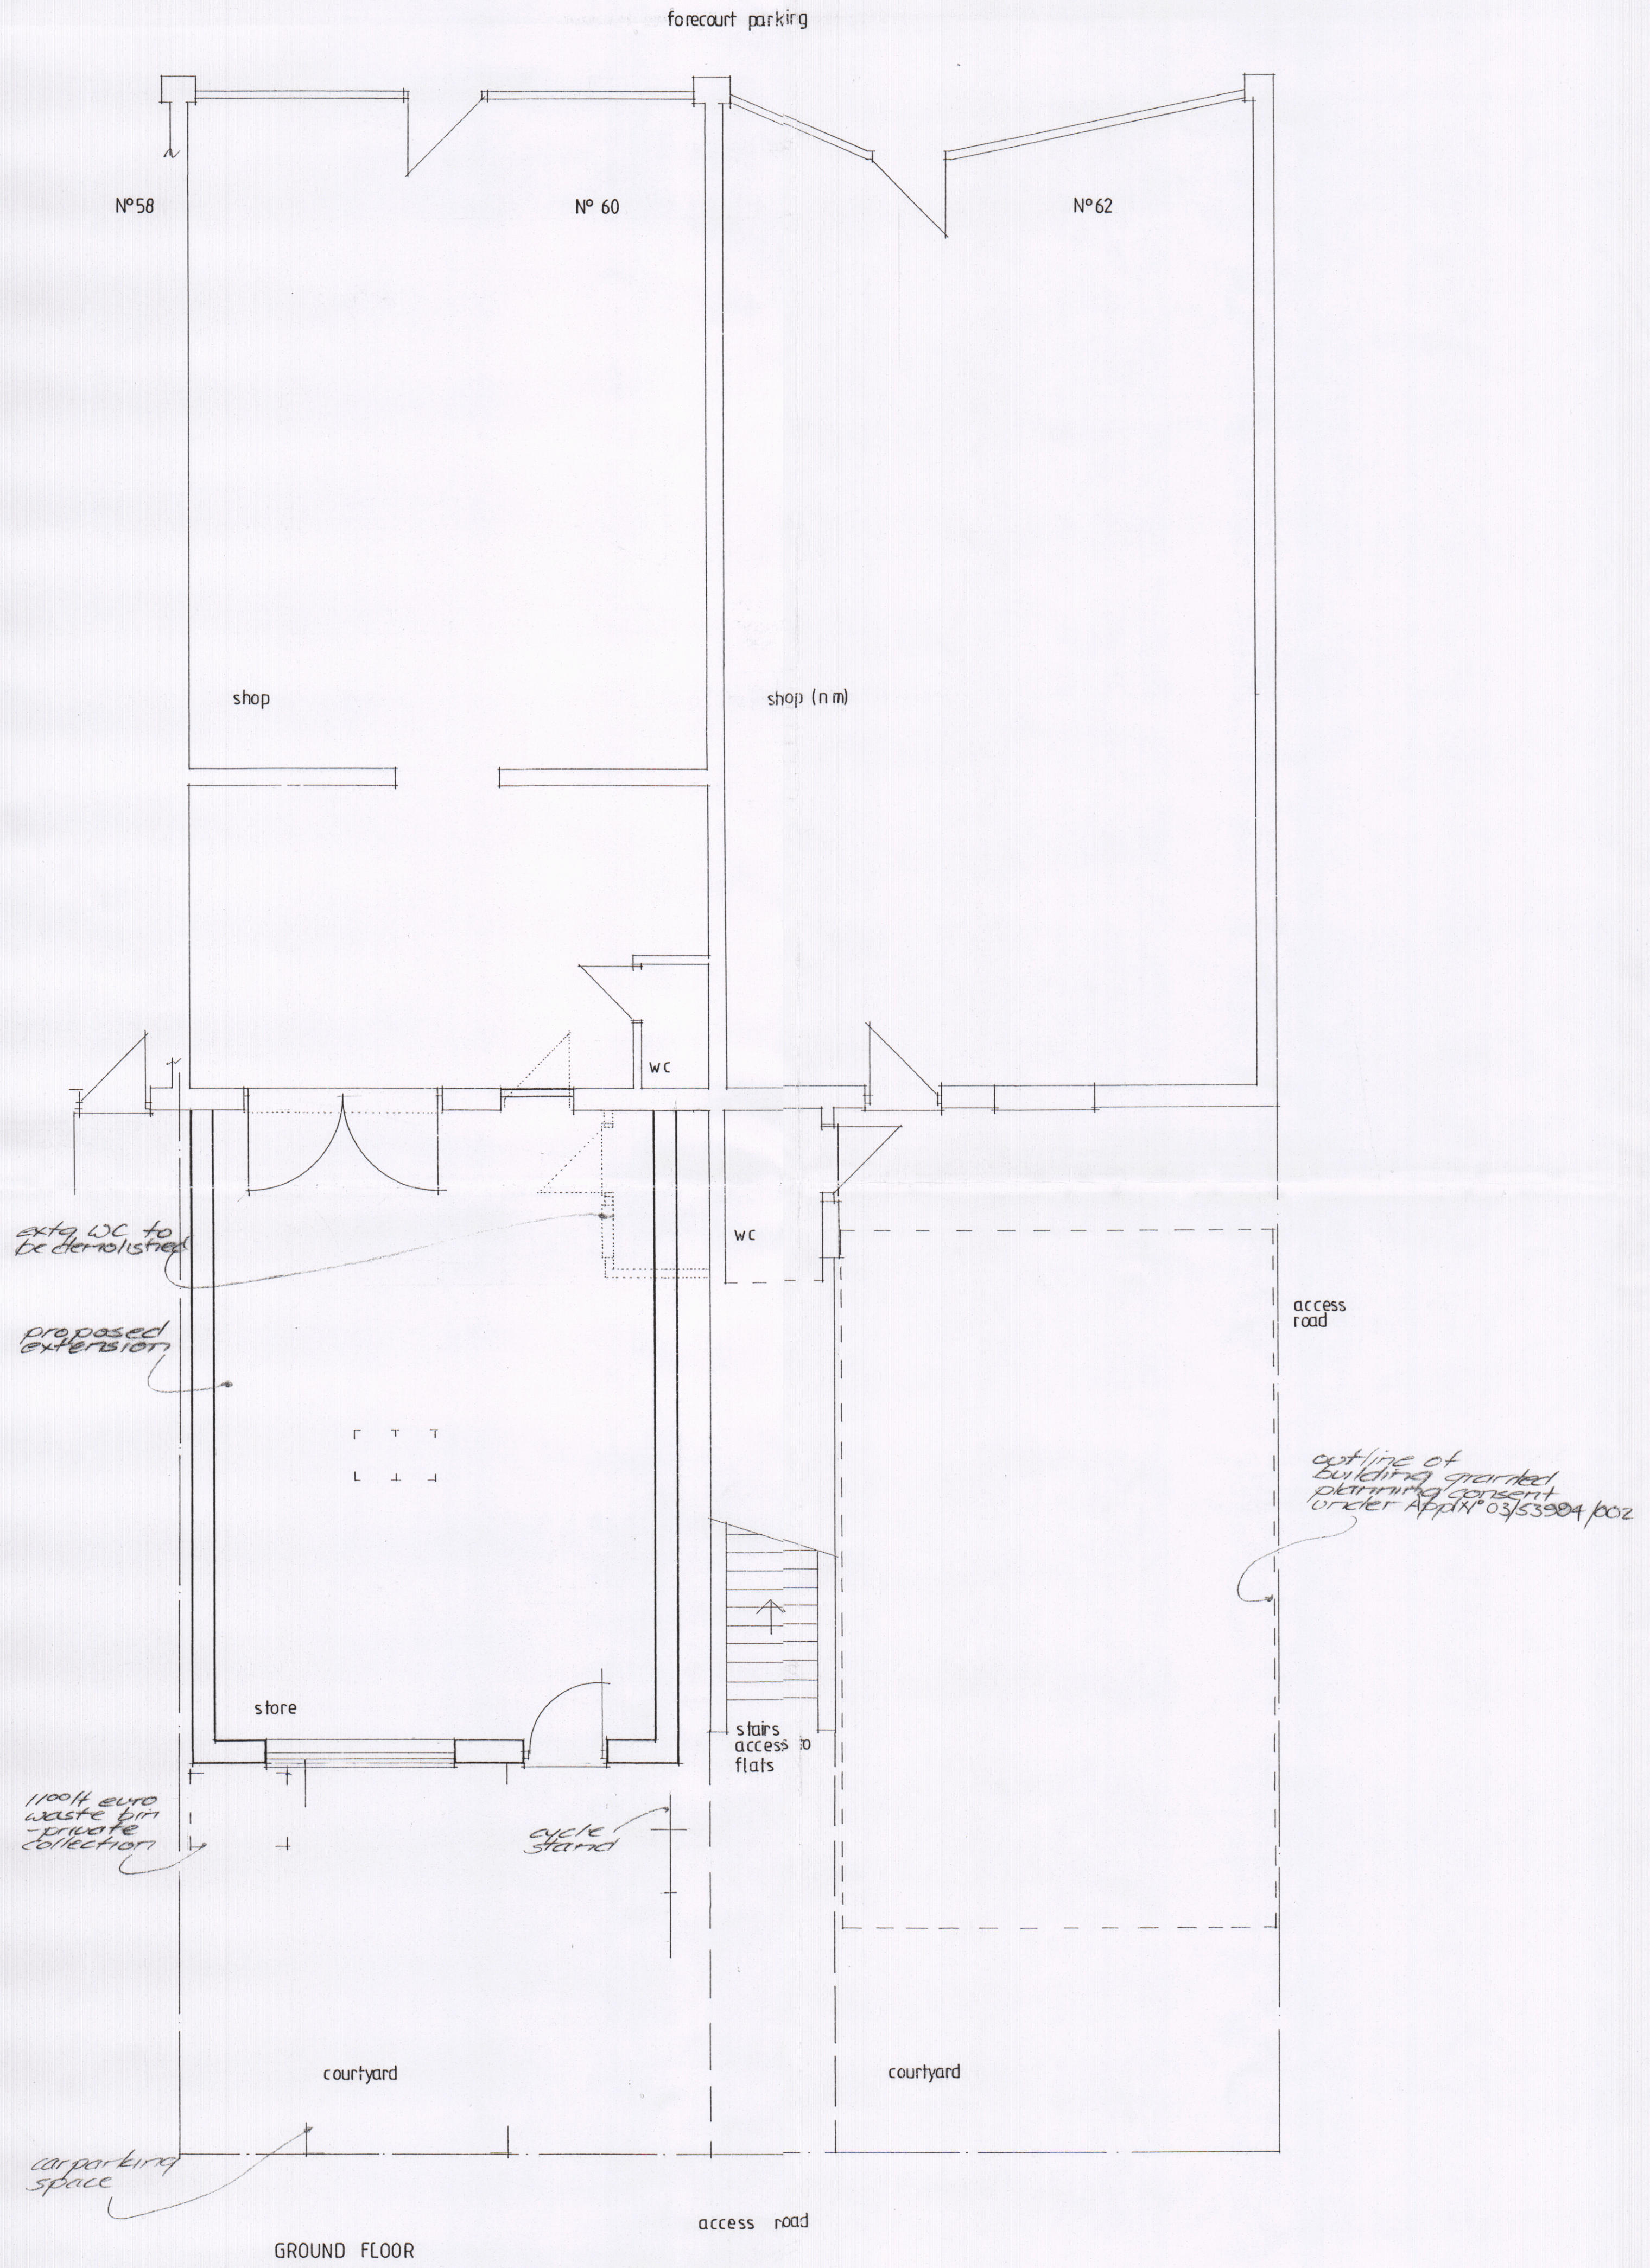


B-2-21		A. EXTENSION / SHED-TO	
DATE	REVISION		
		44B West Street Porchester, Fareham, Hants. PO16 9UN Tel: 023 9238 3162 Fax: 023 9237 2500 Mob: 07759870575	
CLIENT	Mr M Hall	DRAWN	ta
PROJECT	Land r/o 60 62 Hazelton Way Horndean	SCALE	1:50 1:100
DRAWING	PLANS & ELEVATIONS as proposed	DRAWING NO	826/05
		BATE	08:20
		COPY NO	17