



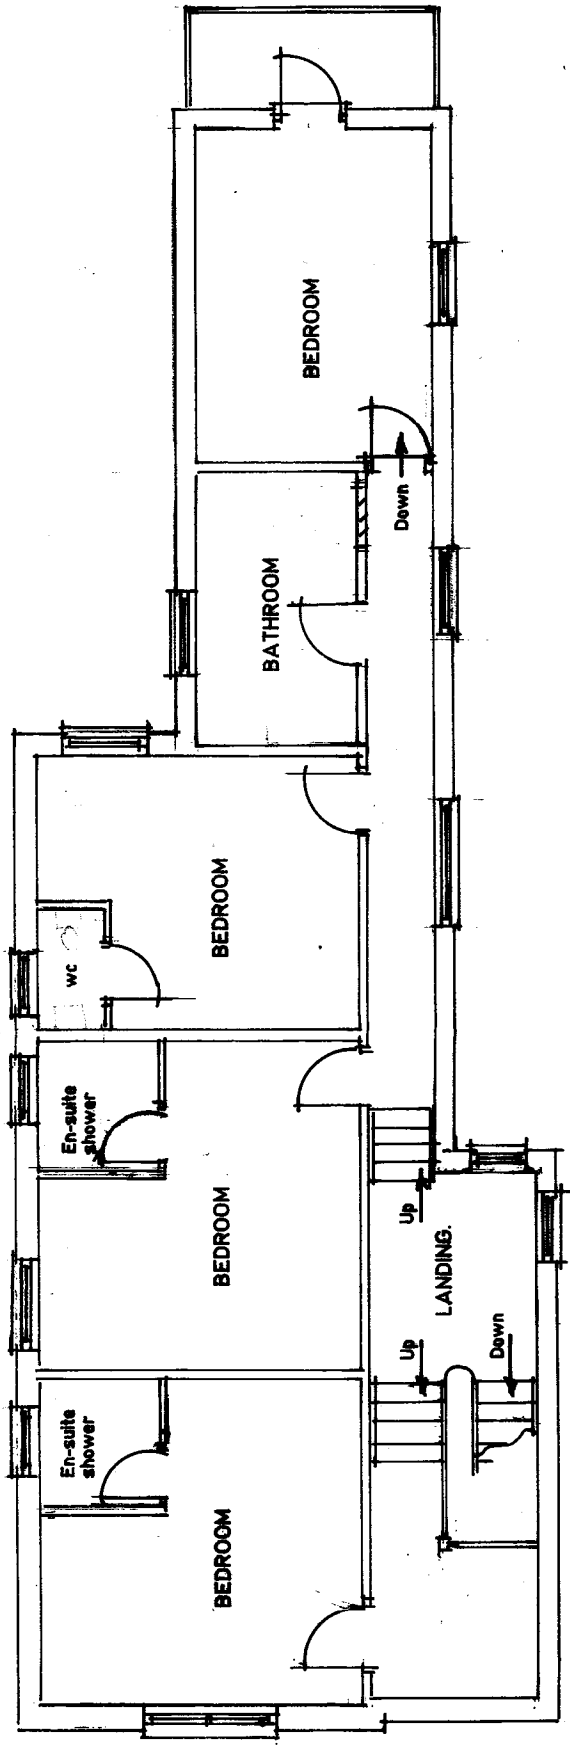

First Floor Layout as Dwelling.

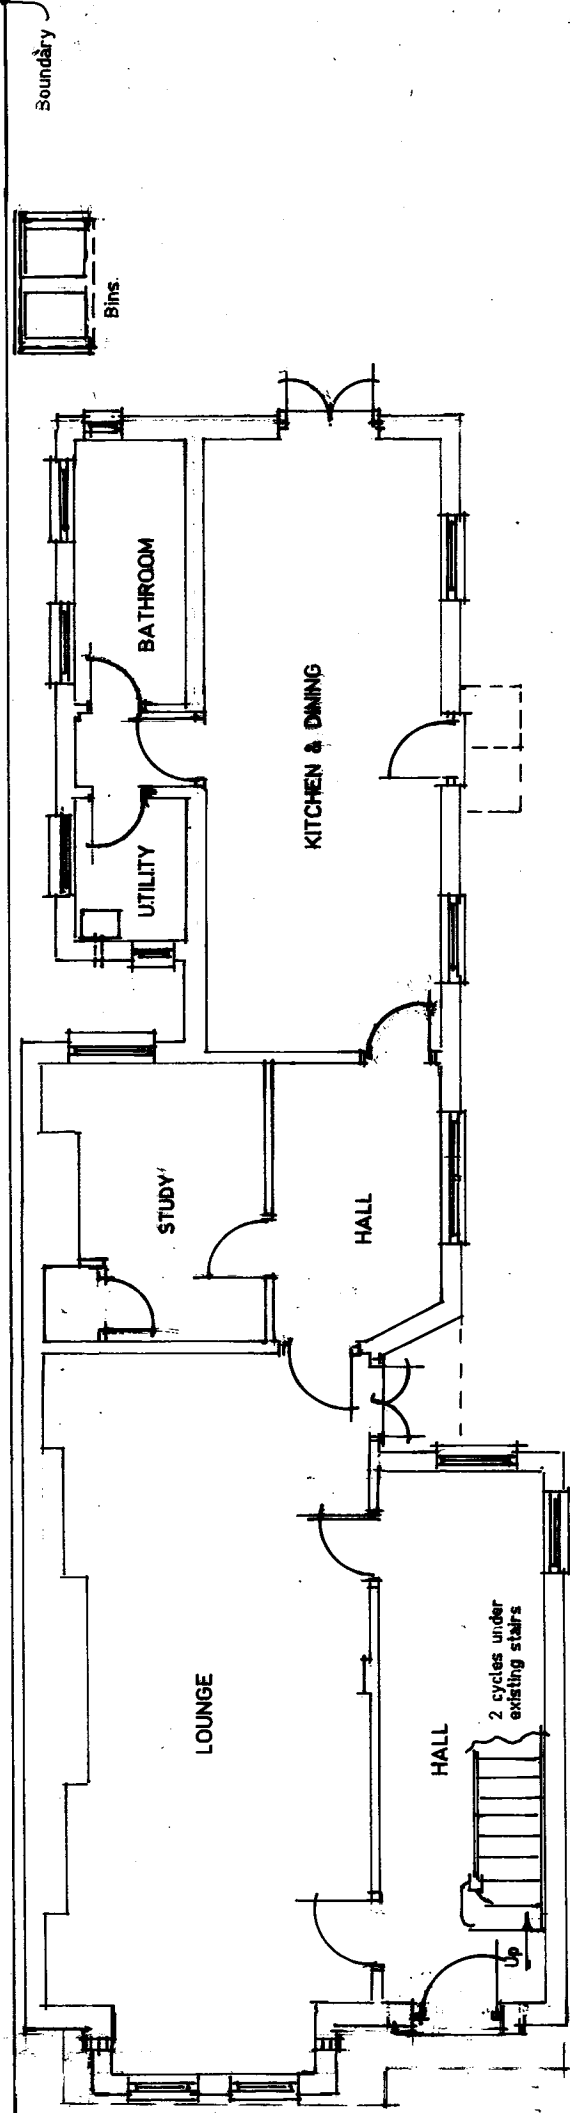

Ground Floor Layout as Dwelling.



Retrospective planning application for the conversion of two flats back to a dwelling at 8 Second Avenue, Denvillees; Havant, Hants. PO9 2QP

B Mansbridge Esq..

Scale 1:100 Date October 2020

A3 Drawing Number

1

Revision

A