
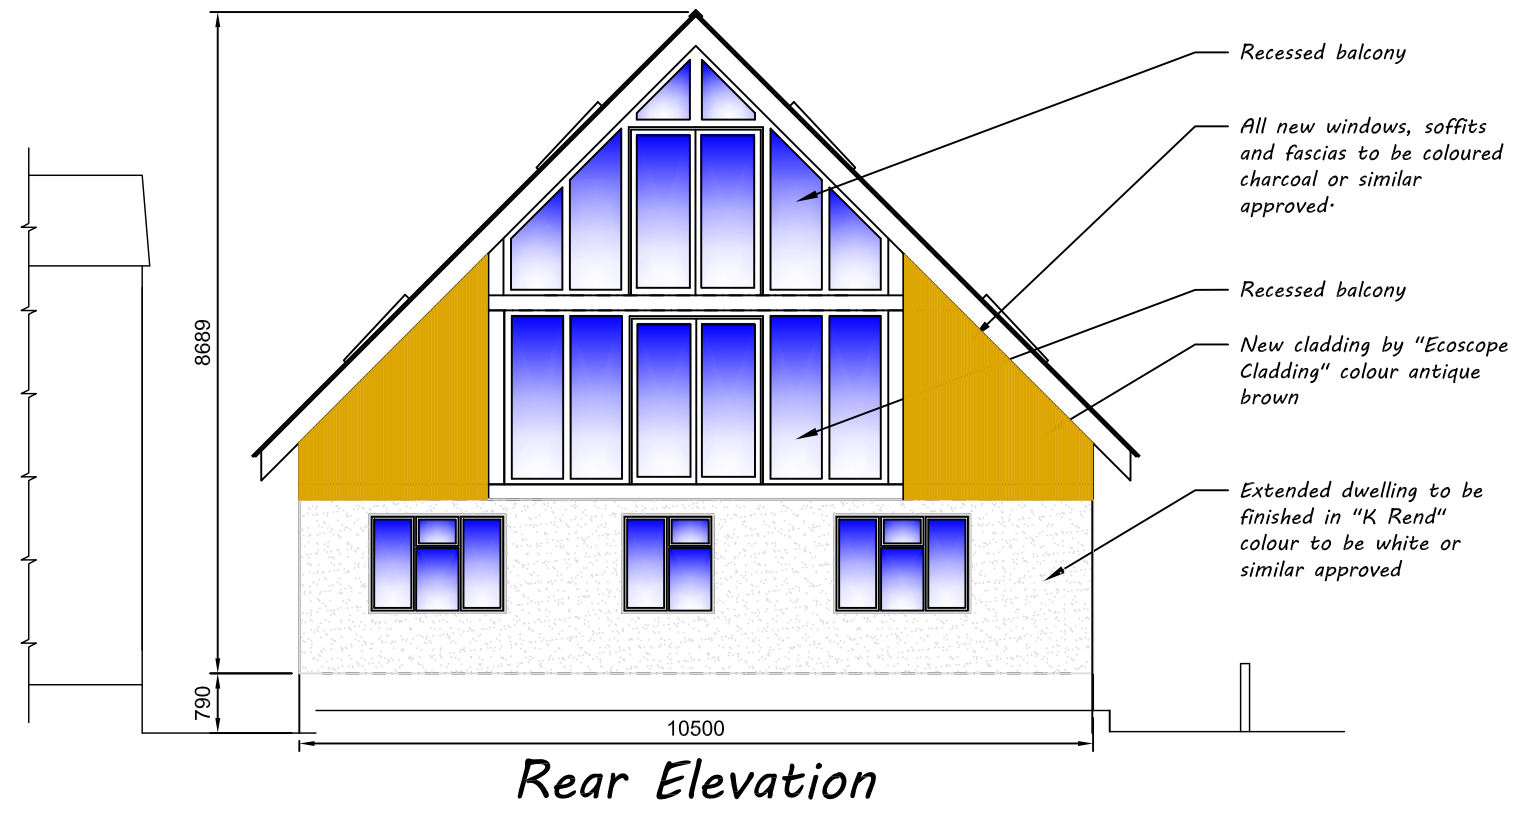


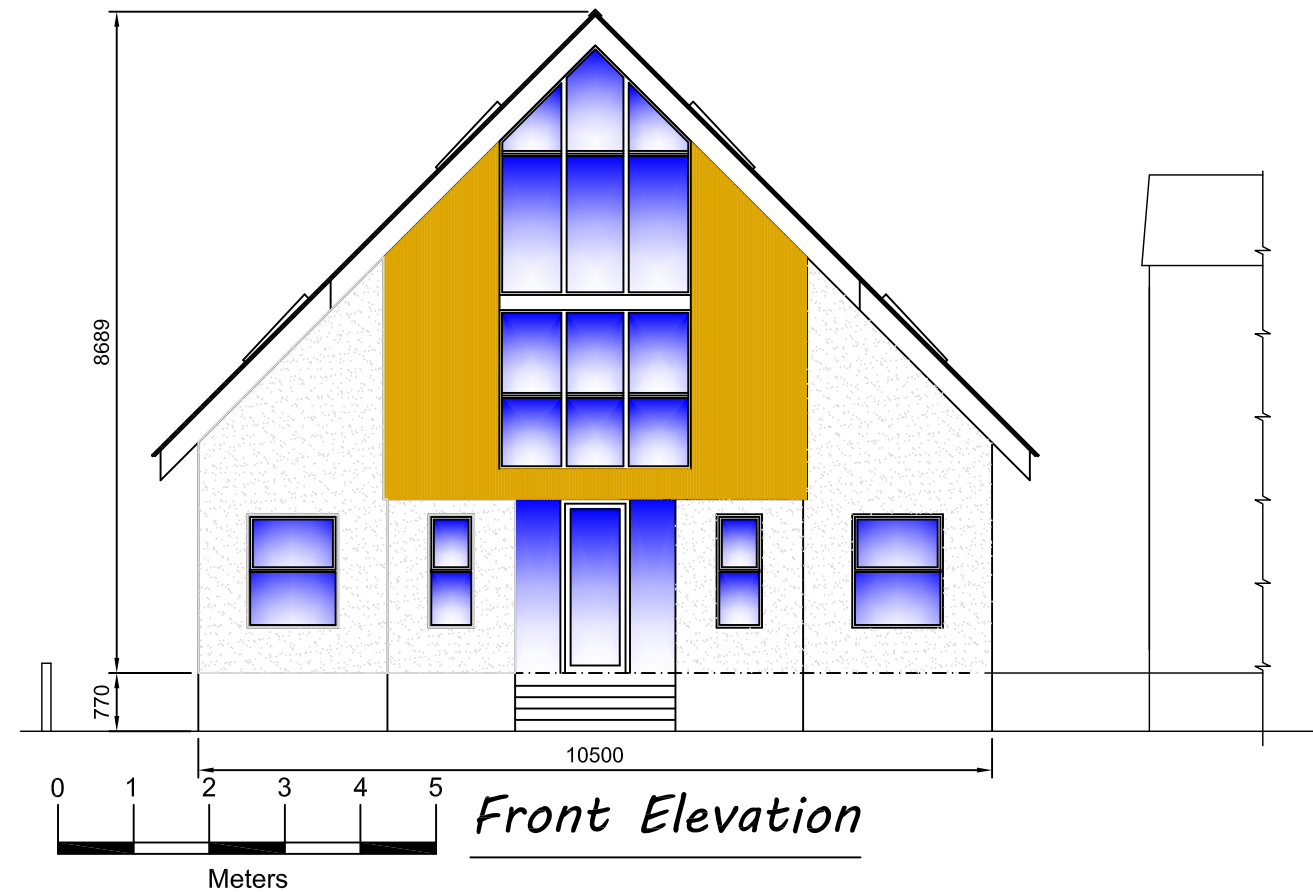

Architectural & Civil Engineering Design
 143 Station Road, Liss, Hants. GU33 7AJ
 Tel 01730 894988
 e-mail:enquiries@acedesigns-ltd.co.uk
 www.ace-designs.co.uk

Job Title	Proposed replacement dwelling at 4 Bembridge Drive, Hayling island
Drawing Title	Elevations as Approved Sheet 1 of 2

Client	Mr & Mrs Adams-Madgwick
--------	-------------------------

Scale 1:100 @ A3	Date May 21	Designed GG
Drawn EV	Checked GG	Approved
Job No 190103	Drawing No 190103/506	Rev