- Only PDF issues of this drawing are controlled. All other formats of this drawing (e.g. .dwg Autocad or .rvt Revit files) are un-controlled and are used at your own risk.

Rev	Amendments	by	chkd	Date

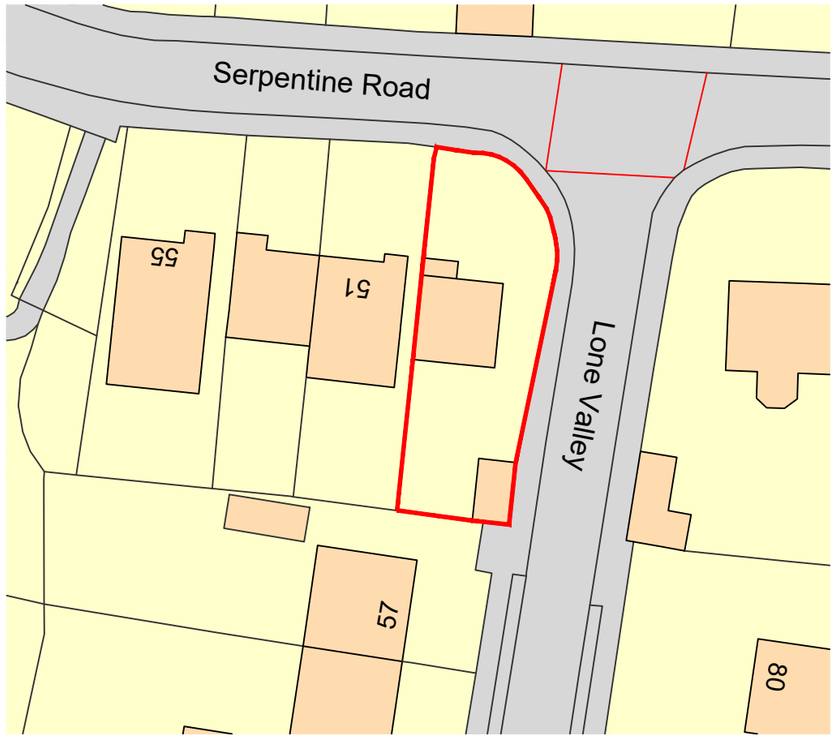

Location Plan
scale A3 1:500

Proposed Block Plan
scale A3 1:500

Part L Fabric Parameters:

Roof:	0.25W/m^{2}K
Wall:	0.35W/m^{2}K
Floor:	0.25W/m^{2}K
Windows:	2.20W/m^{2}K
Doors:	2.20W/m^{2}K

Air permeability: 10.0m^3/(h.m^2) at 50 Pa

Note:
This drawing is to be read inconjunction with all relavant Architectural, Structural, Civil, MEP, and Specialist Subcontractor drawings, specifications schedules and information.

Note: WIP
This drawing is subject to further coordination. Resultant amendments may be necessary following receipt and coordination of Consultant/ Building Control/ Fire/ Acoustic Engineer and Subcontractor/ Supplier Information.

Note: Design Intent
This drawing illustrates design intent only and is subject to Manufacturer's and or Specialist Subcontractor's Detailed Design & Specification.

Note: Setting Out
* All setting out dimensions are to face of studwork, masonry or other substructure and or gridlines unless otherwise noted.
* All setting out dimensions are to plastered/ plasterboarded face of walls and or gridlines unless otherwise noted.

0m 2.5m 5m 12.5m 25m

Scale 1:500

Project
51A Serpentine Road
Widley, Waterloovile
PO7 5EE

Drawn By	Checked By	EA Project No.	Date Created
LF	LF	120	JAN 2021

Scale
A3- As shown

Drawing Title
Location & Block Plan

Drawing Status
Planning

Revision

Drawing Number
120 - 01

EMERGE Architecture