


33 Victoria Avenue PO11 9AJ

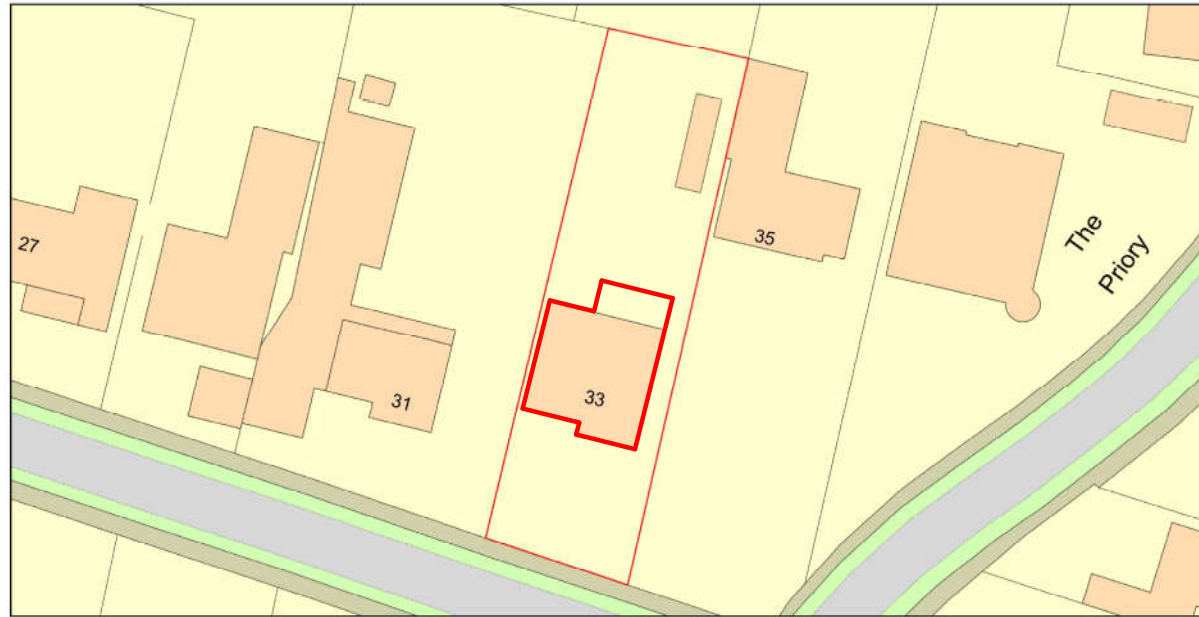

0 20
Metres



Plan Produced for: Parkers Design
Date Produced: 23 Feb 2021
Plan Reference Number: TQRQM21054202246925
Scale: 1:500 @ A4
© Crown copyright and database rights 2019 OS 100042766



1:500		50
1:200		20
1:100		10
1:50		5



All measurement to be checked on site prior to any comment
(C) Copyright of Parkers Design (Southern) Limited. Any reproduction of these drawings will require written authority from the copyright owner.
Parkers Design Limited • The Studio @ 90, PO9 2PR www.pend.co.uk • info@pend.co.uk • 07776 008822

PROJECT 33 Victoria Avenue PO11 9AJ		CLIENT Satchwell	
SHEET Block	Date	Issue Date	Scale (@ A3)
	Drawn by SW	DRAWING NUMBER P206	
	Checked by SR	REV	