


1:50 @ A4

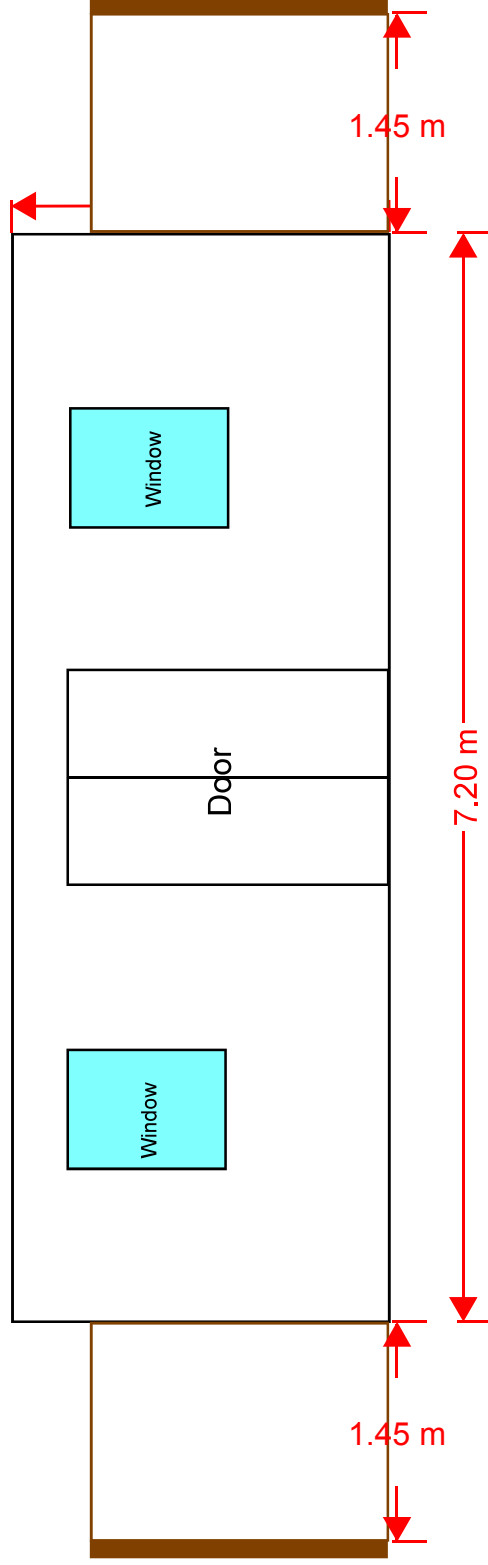

South Elevation (existing)