




CAD

Critchley Architecture And Design Ltd.
Contact: 02392 474 919 | info@caad.online

The Old Brewery, 15E South Street, Havant, PO9 1BU

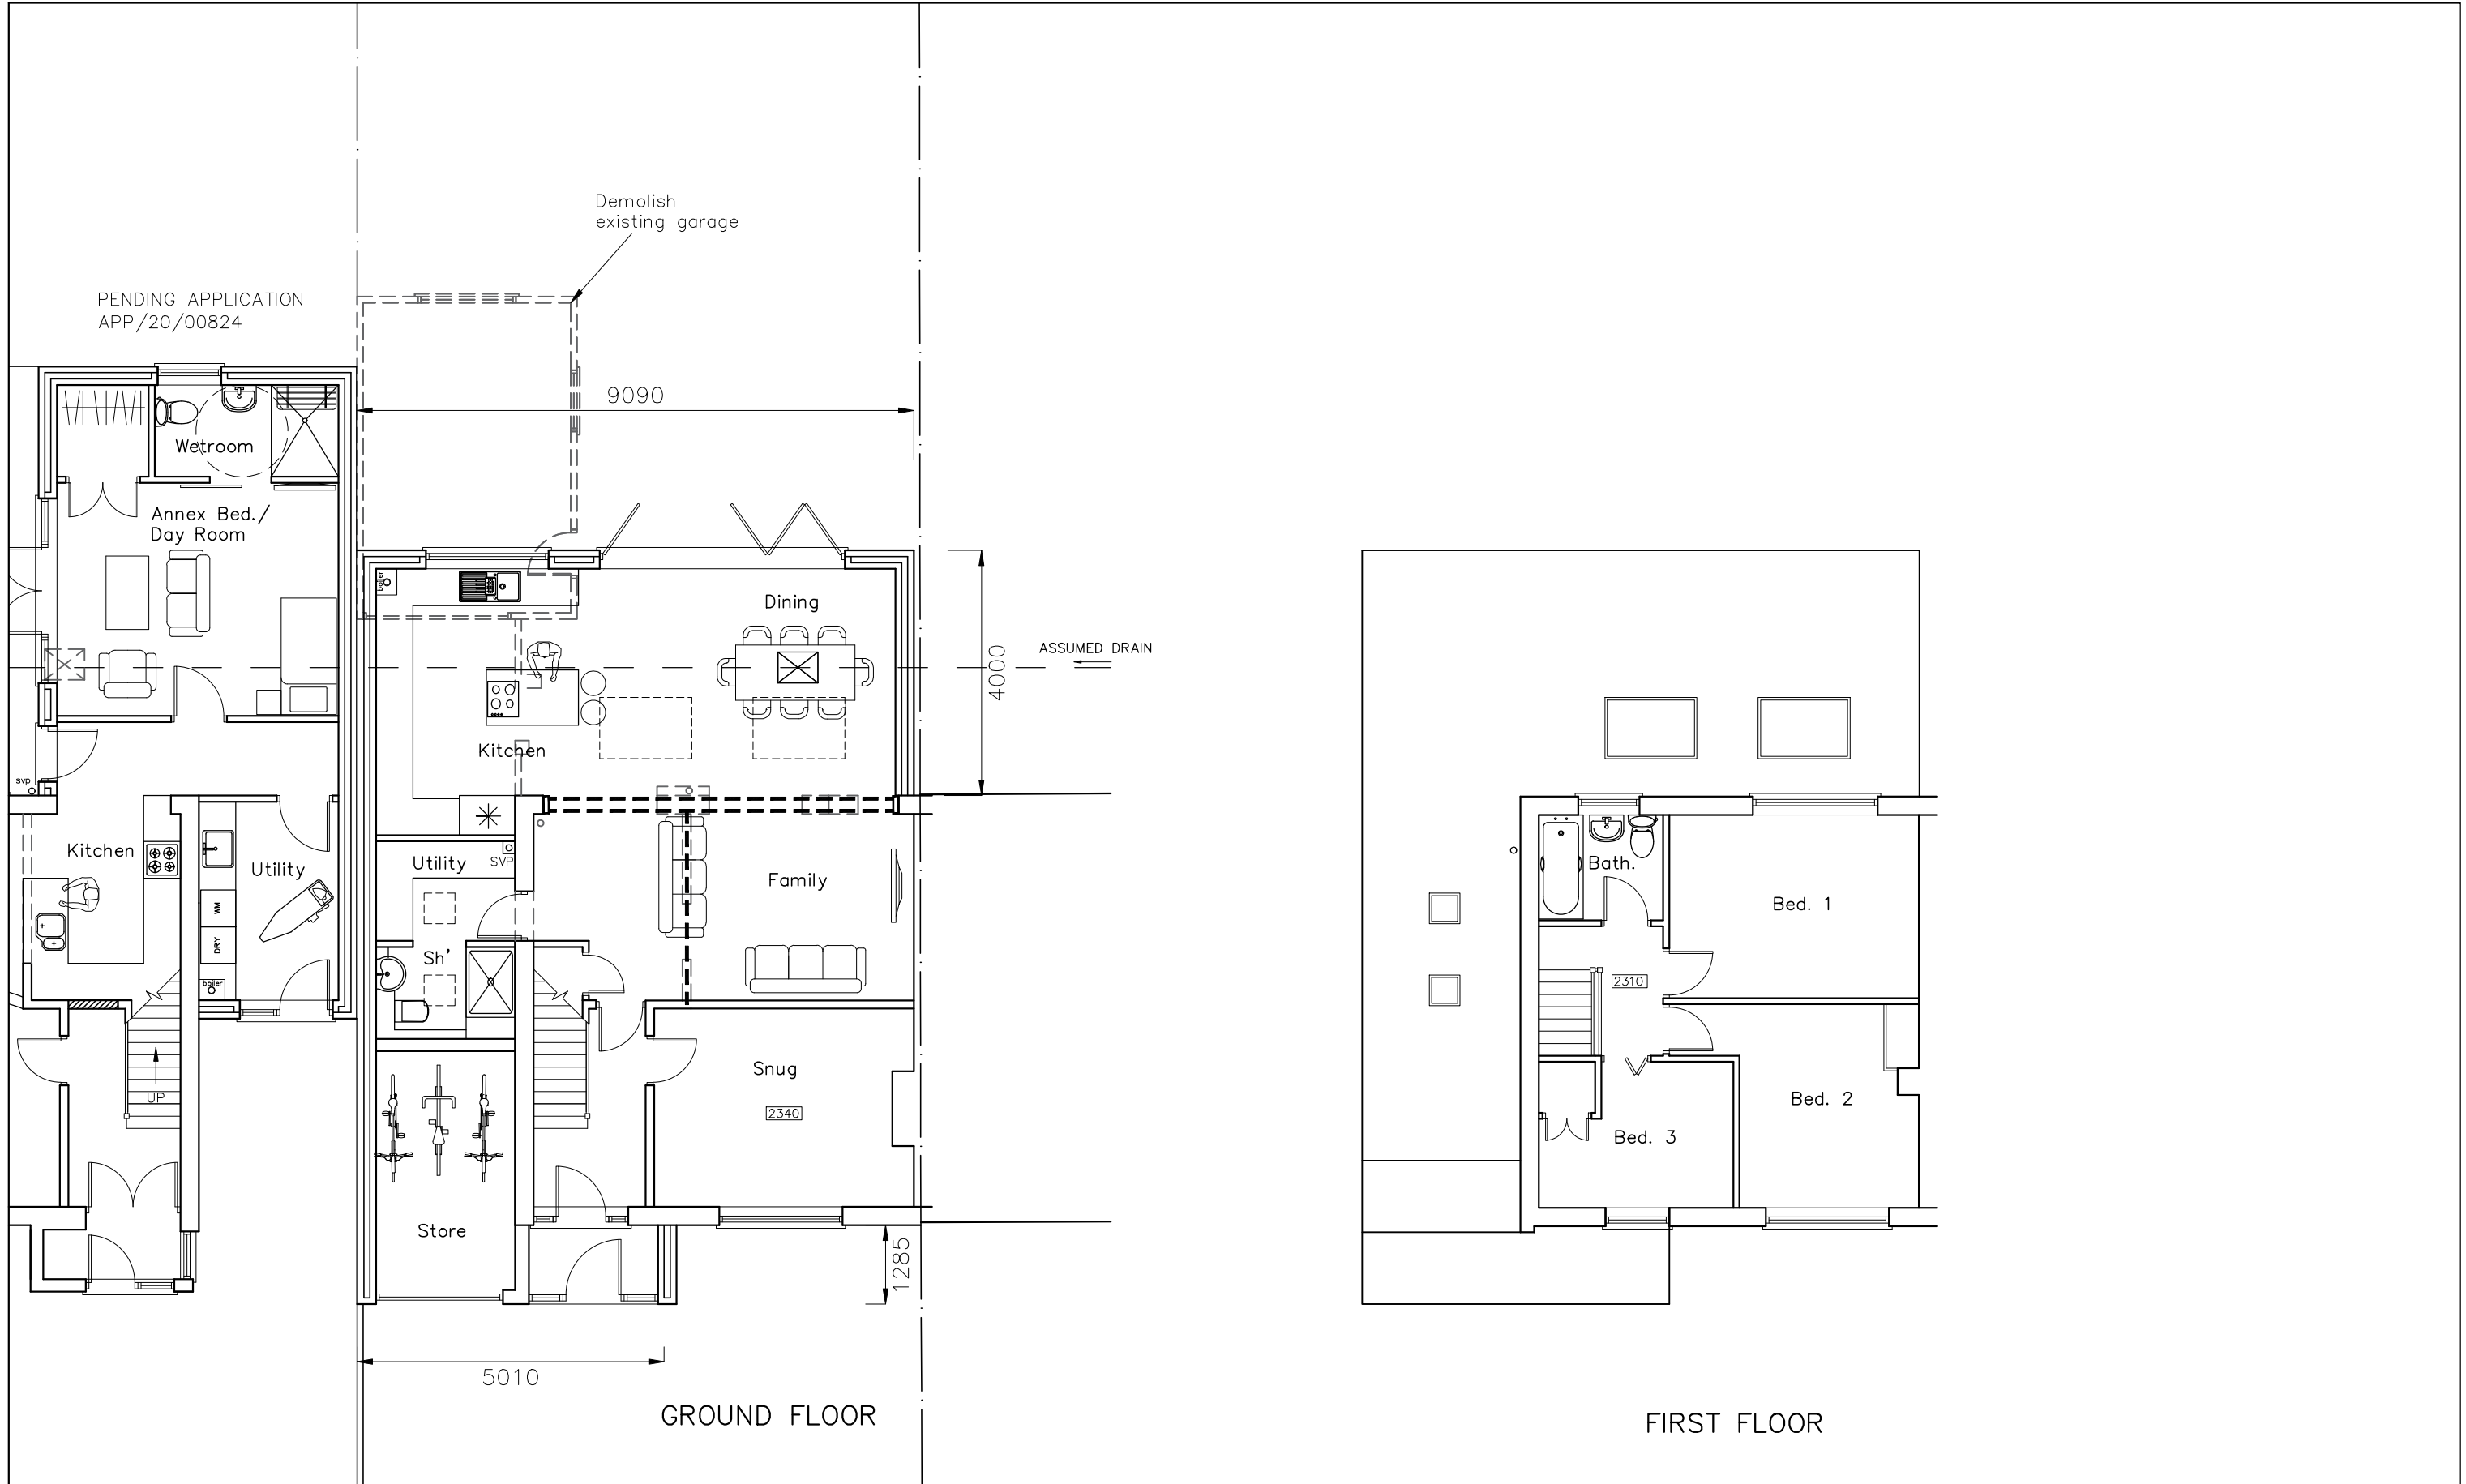

PROPOSED PLANS

- Revisions
- a) Client revisions/04.11.20/JHL
 - b) Client revisions/05.11.20/CAL
 - c) Client revisions/05.11.20/CAL
 - d) Annotation added/09.11.20/JHL

28 Westways,
Farlington,
Havant,
PO9 3LN

Scale A1=1:50, A3=1:100
Drawn JHL/SAR
Date 13/10/2020

20073-401^D

10m

20m

30m

40m