


CURRENT ELEVATION DRAWINGS OF 1 SANDY BEACH ESTATE LEFT SIDE

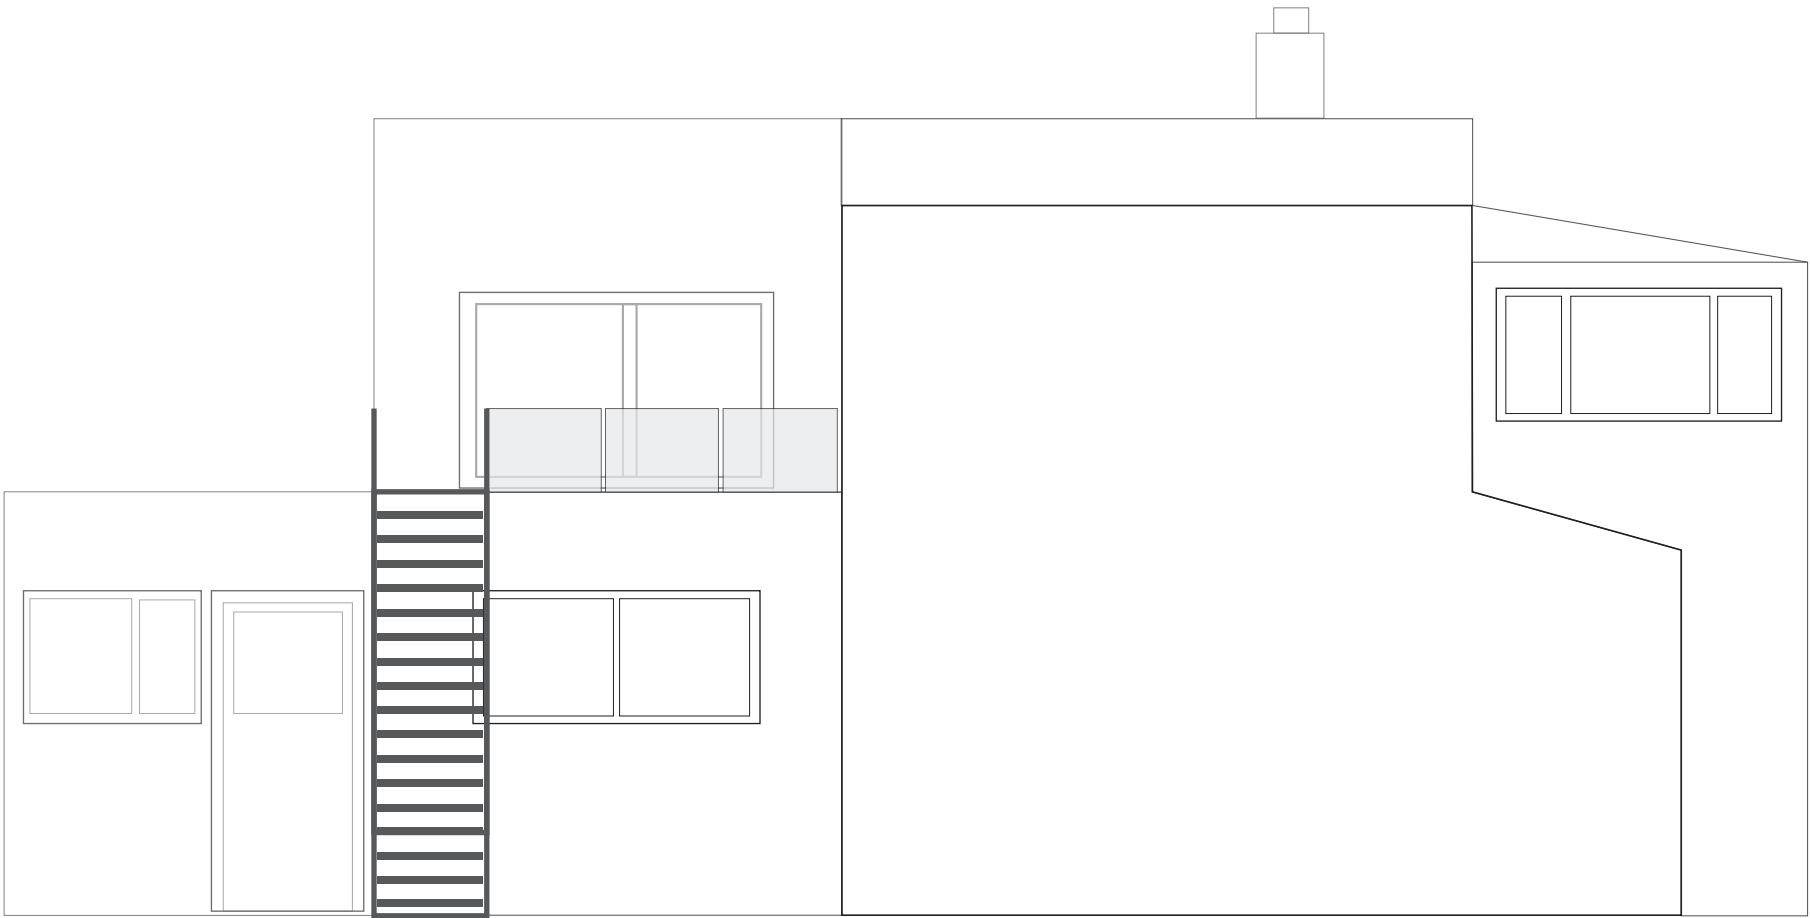

0 1 2 3 4 5

Scale Bar in Meters

SCALE 1mm :100mm