




1:500									100
1:200									20
1:100									10
1:50									5

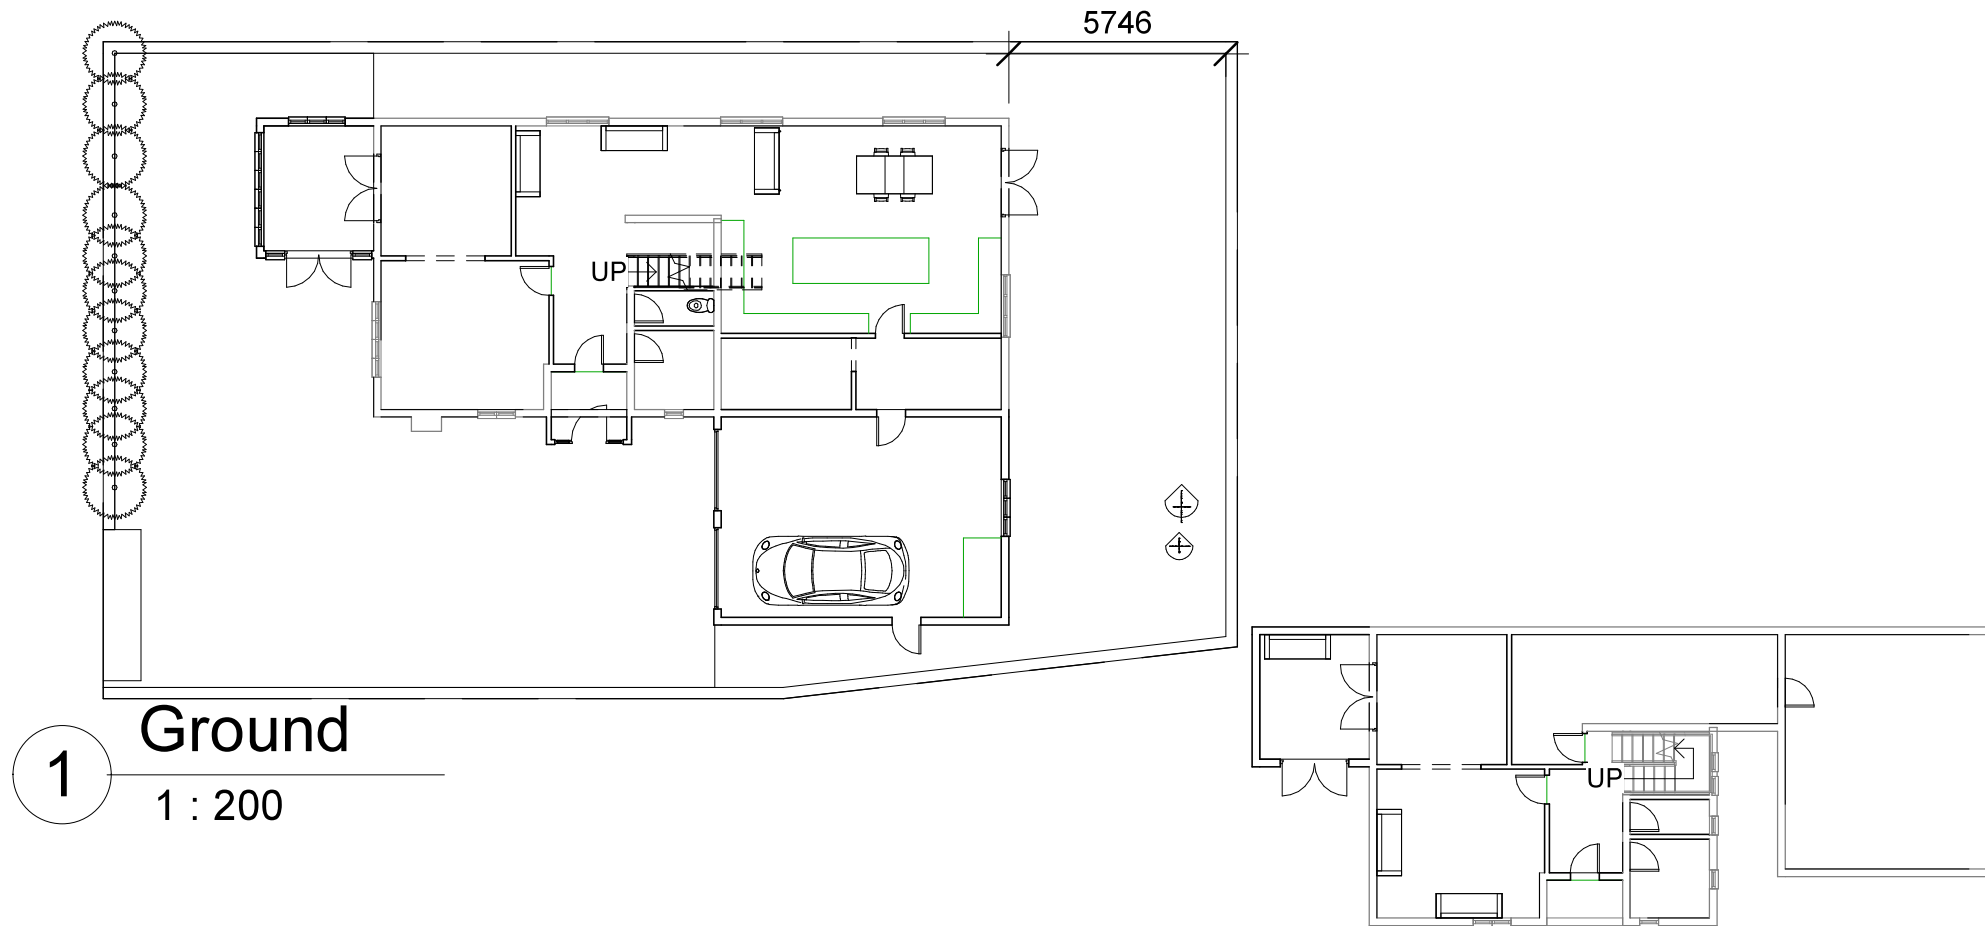

(C) Copyright of Parkers Design (Southern) Limited. Any reproduction of these drawings will require written authority from the copyright owner.

Parkers Design Limited - The Studio @ 90, PO9 2PR

www.pexd.co.uk - info@pexd.co.uk - 07776 008822

PROJECT
110 Southleigh Road PO9 2PS

SHEET
Ground

CLIENT		A Sakutukwa	
Date	Issue Date	Scale (@ A3)	1 : 200
Drawn by	SW	DRAWING NUMBER	REV
Checked by	SR	A101	