


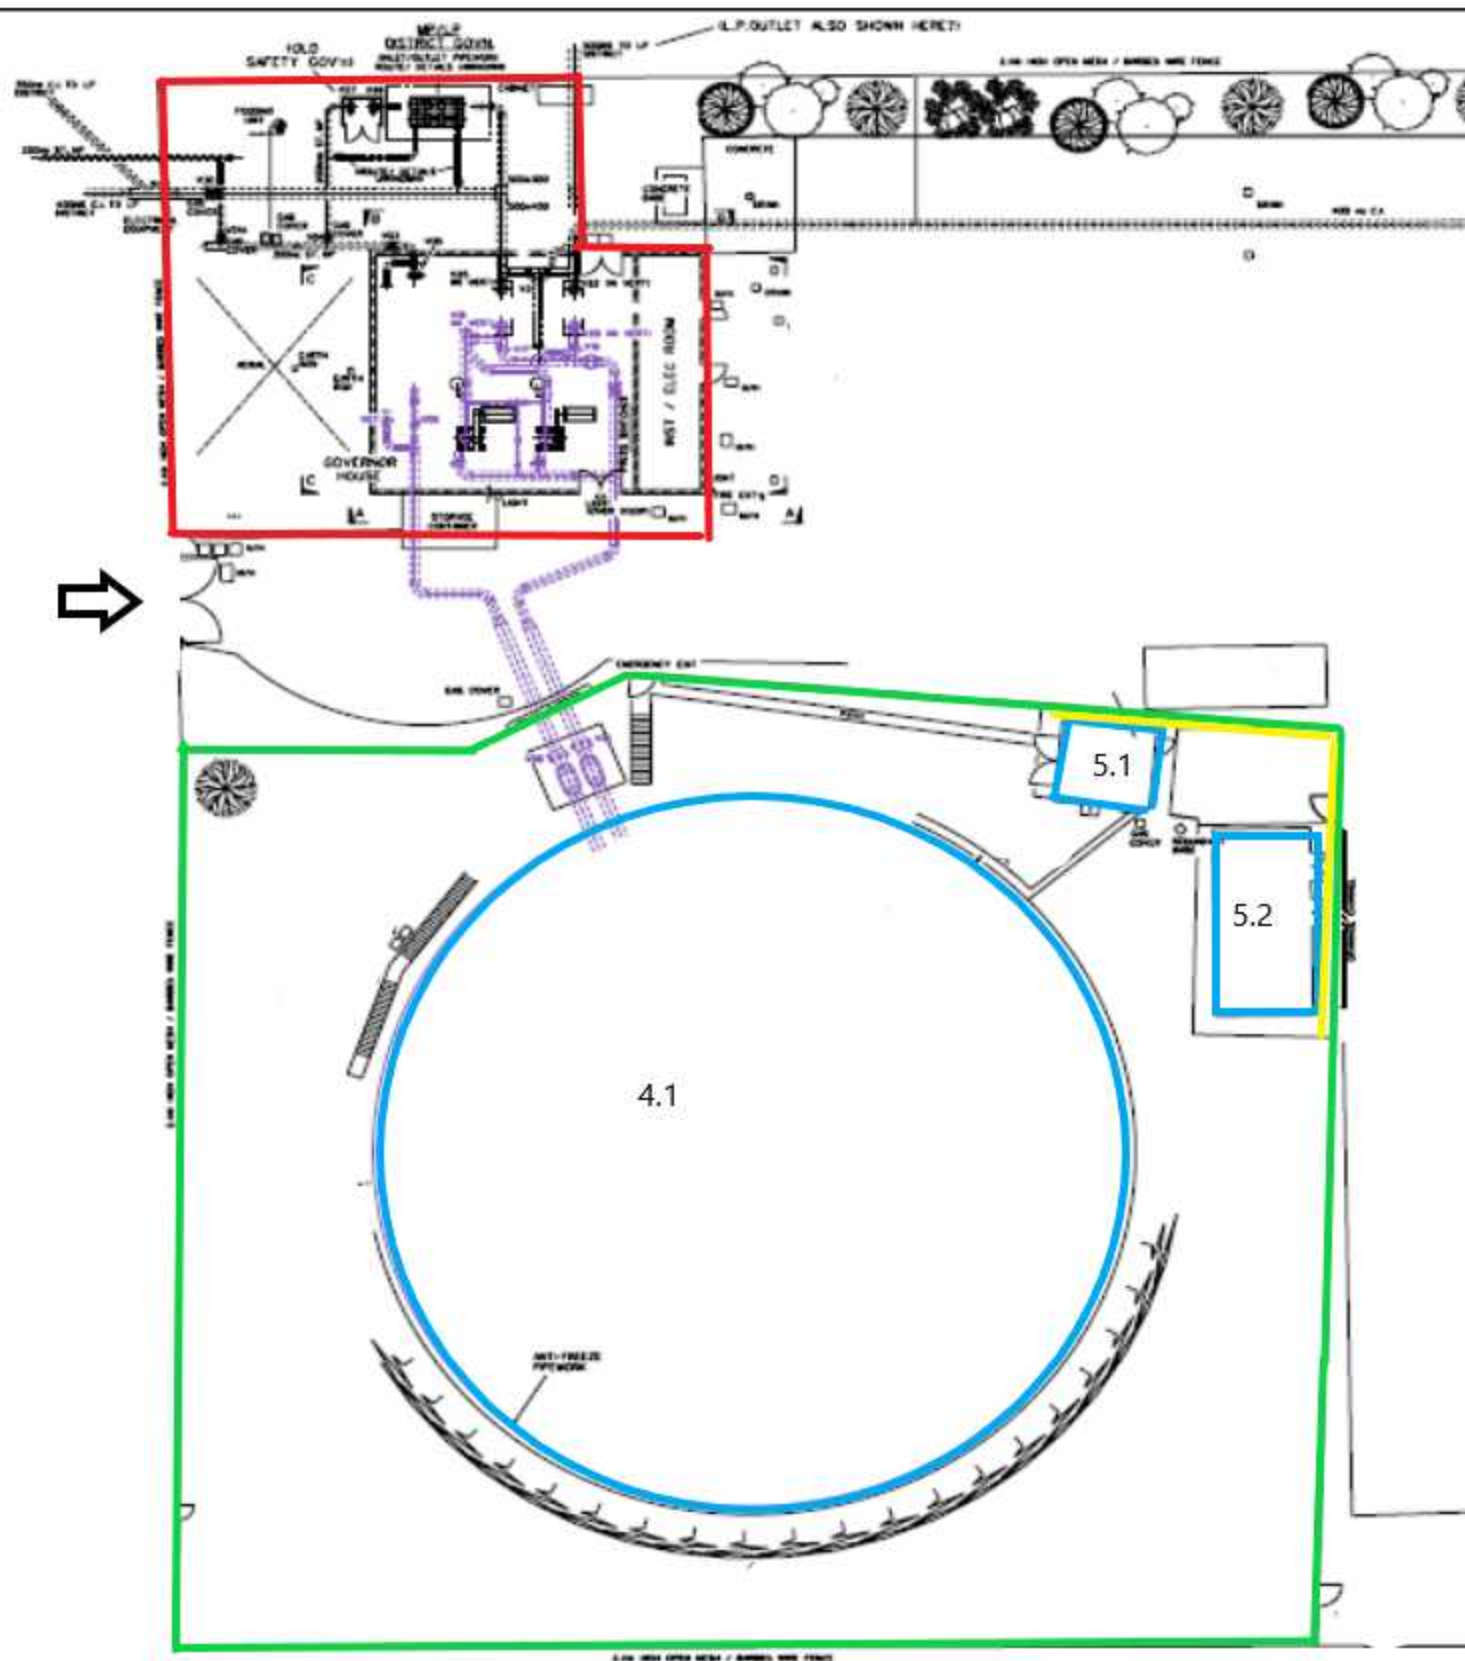

KEY

-  Items for dismantling
-  Site boundary and green area
-  Operational area and red area . NO ACCESS
-  Site Entrance
-  Heras fencing

SITE

HAVANT

PROJECT

HOLDER
DISMANTLING

TITLE

SCOPE OF WORKS



DATE

10th Nov 2020

**SCOPE OF
WORKS**