


My Creative Workshop (proposed)
73 London Road, Cowplain, Hampshire PO8 8UJ

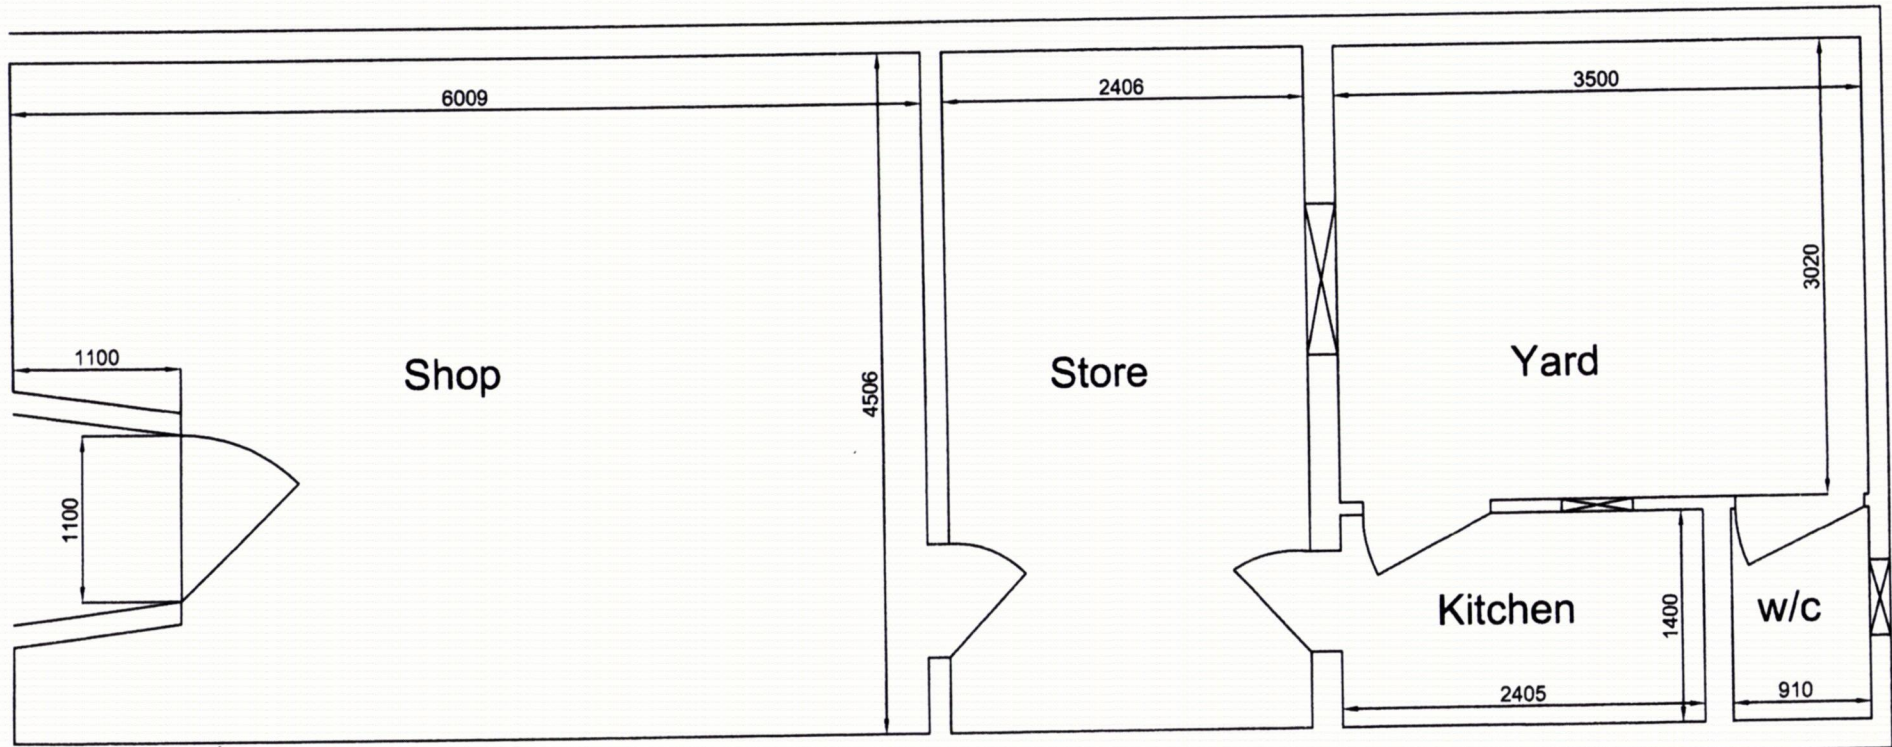

Scale 1:50