
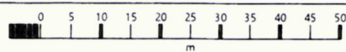


38 Stakes Road

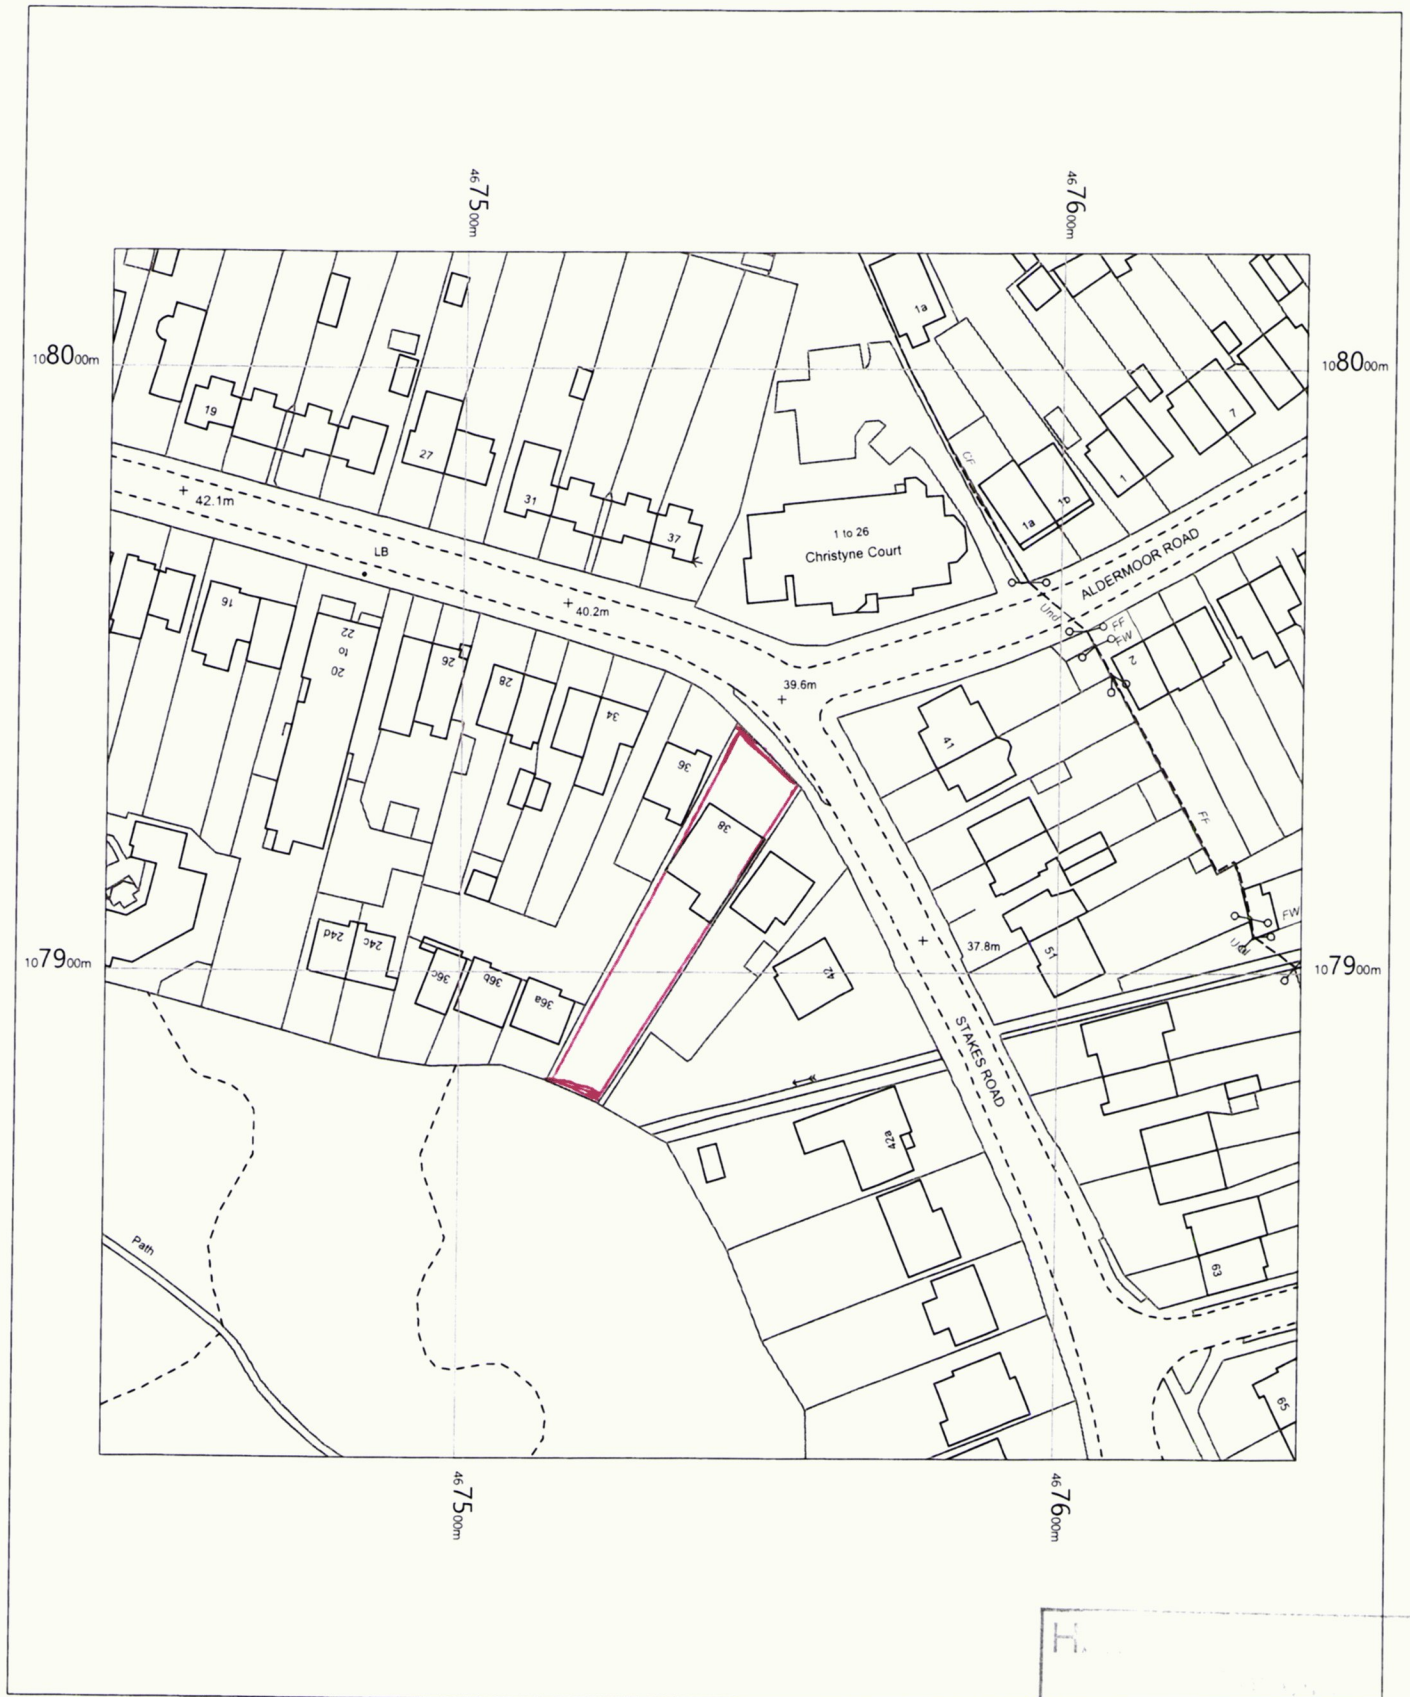

OS MasterMap 1250/2500/10000 scale
 Wednesday, February 26, 2020, ID: BLJT-00863439
www.planningapplicationmaps.co.uk

1:1250 scale print at A4, Centre: 467541 E, 107919 N

©Crown Copyright Ordnance Survey. Licence no. 100051661

