



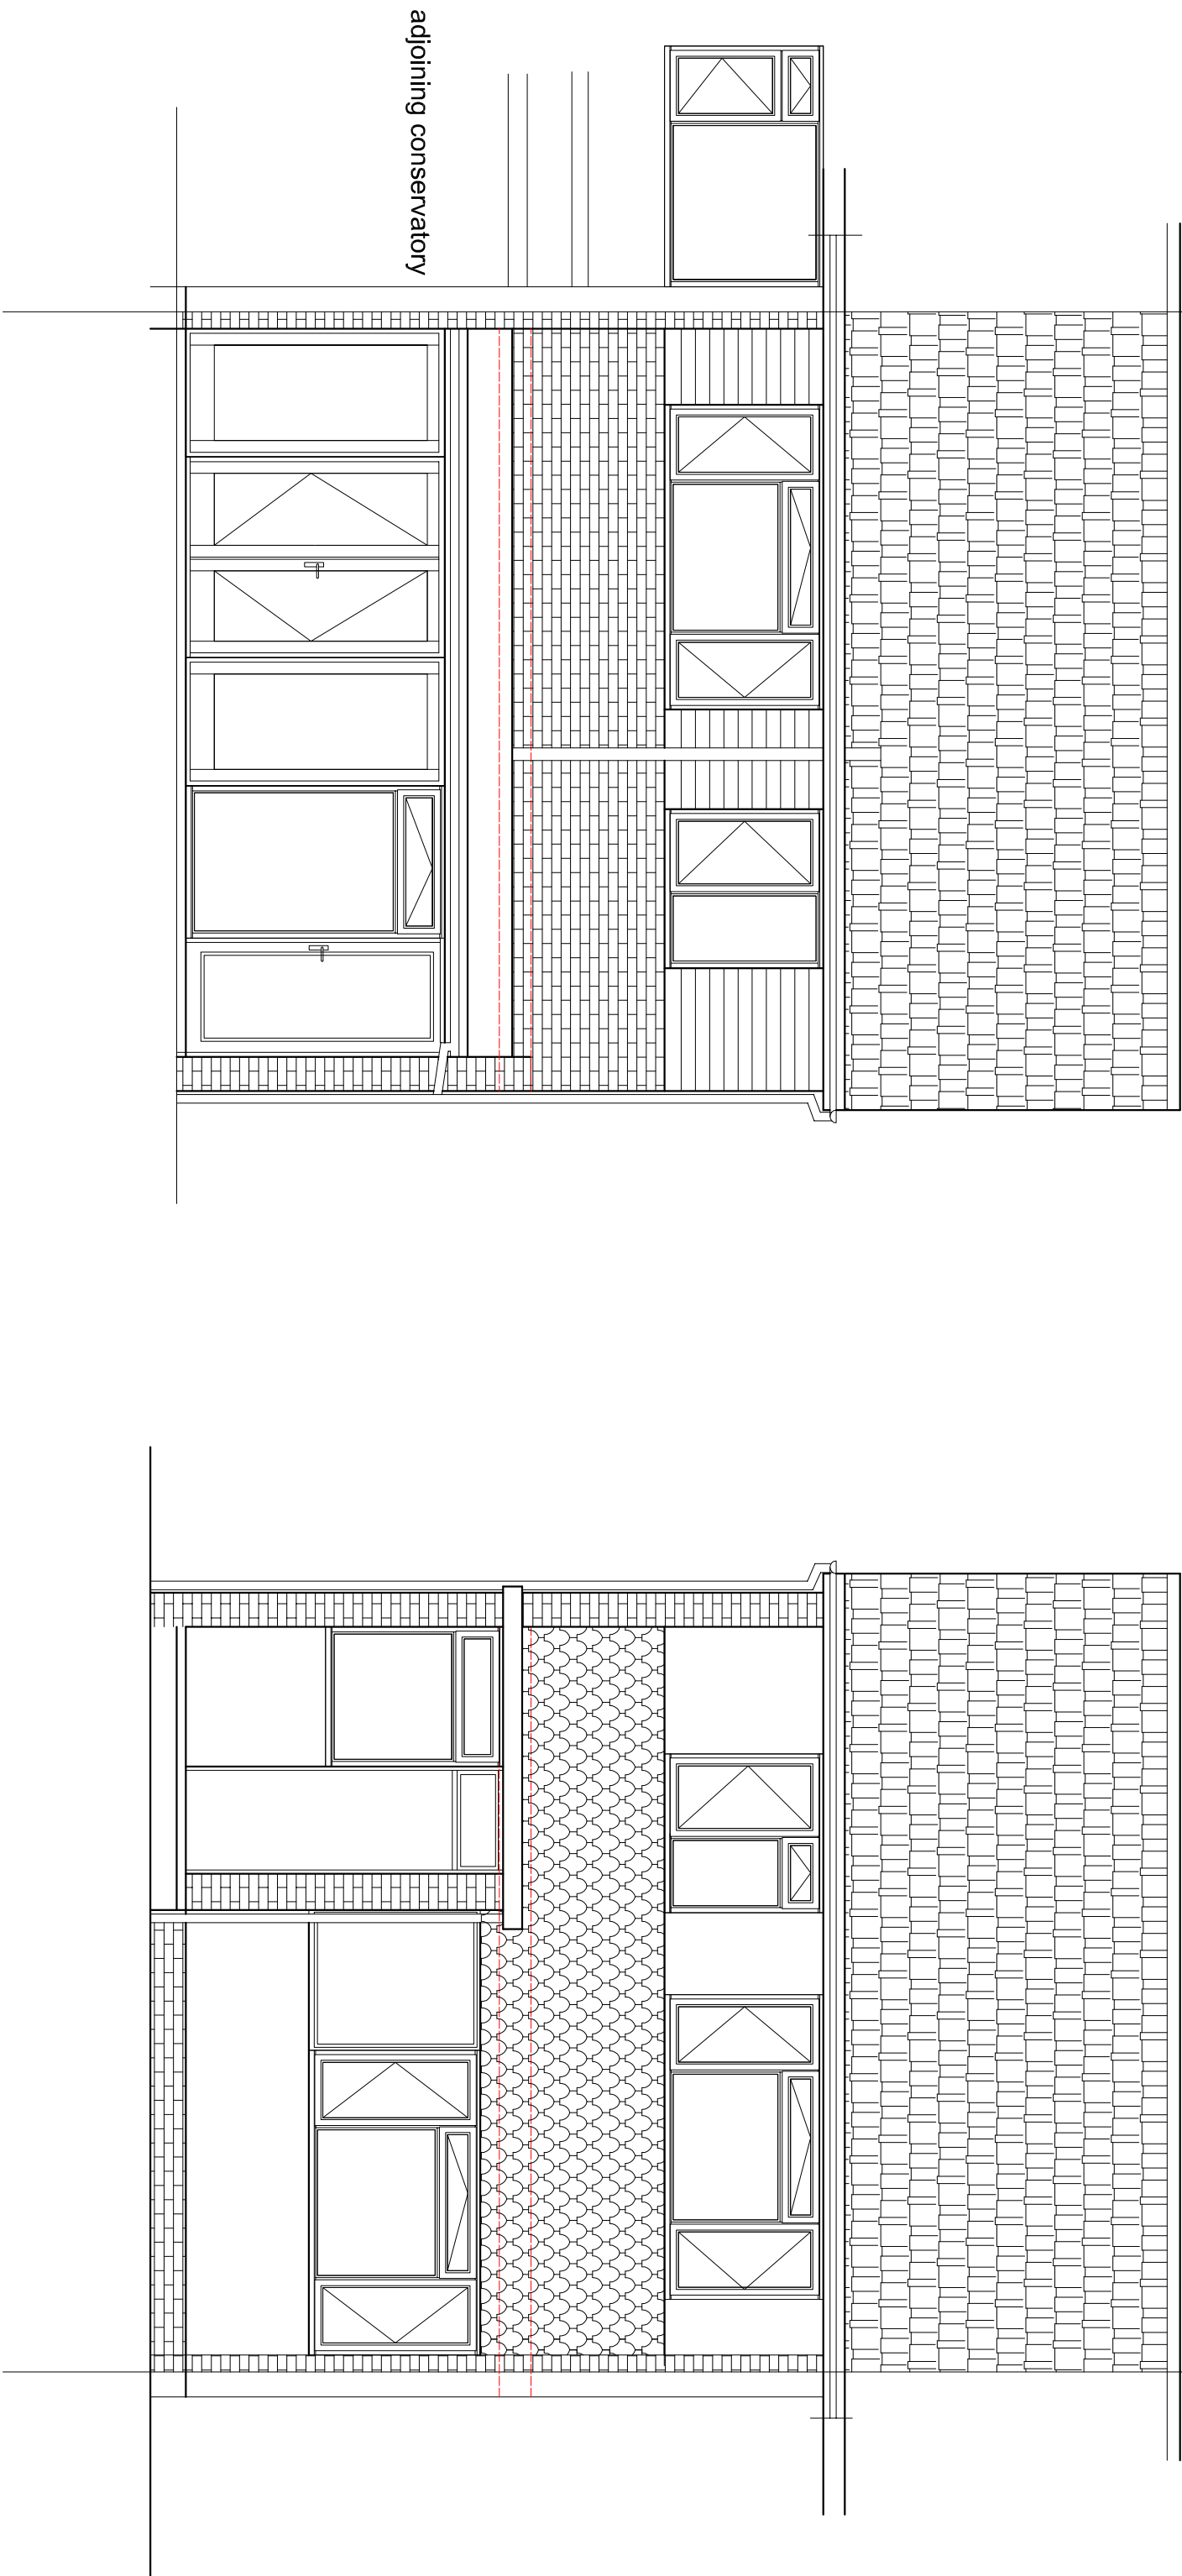

NOTES.

- (i) This drawing is not to be scaled by contractors, work to figured dimensions only, confirmed on site.
- (ii) This drawing is to be read in conjunction with all relevant architectural drawings, detailed specifications where applicable and all associated drawings in this series.
- (iii) Any discrepancy on this drawing is to be reported immediately to the owner for clarification.
- (iv) The contractor is responsible for all temporary works and for the stability of the works in progress.
- (v) Copyright for all drawings/designs part or full shall remain with KEL in accordance with the Copyright Act 1988

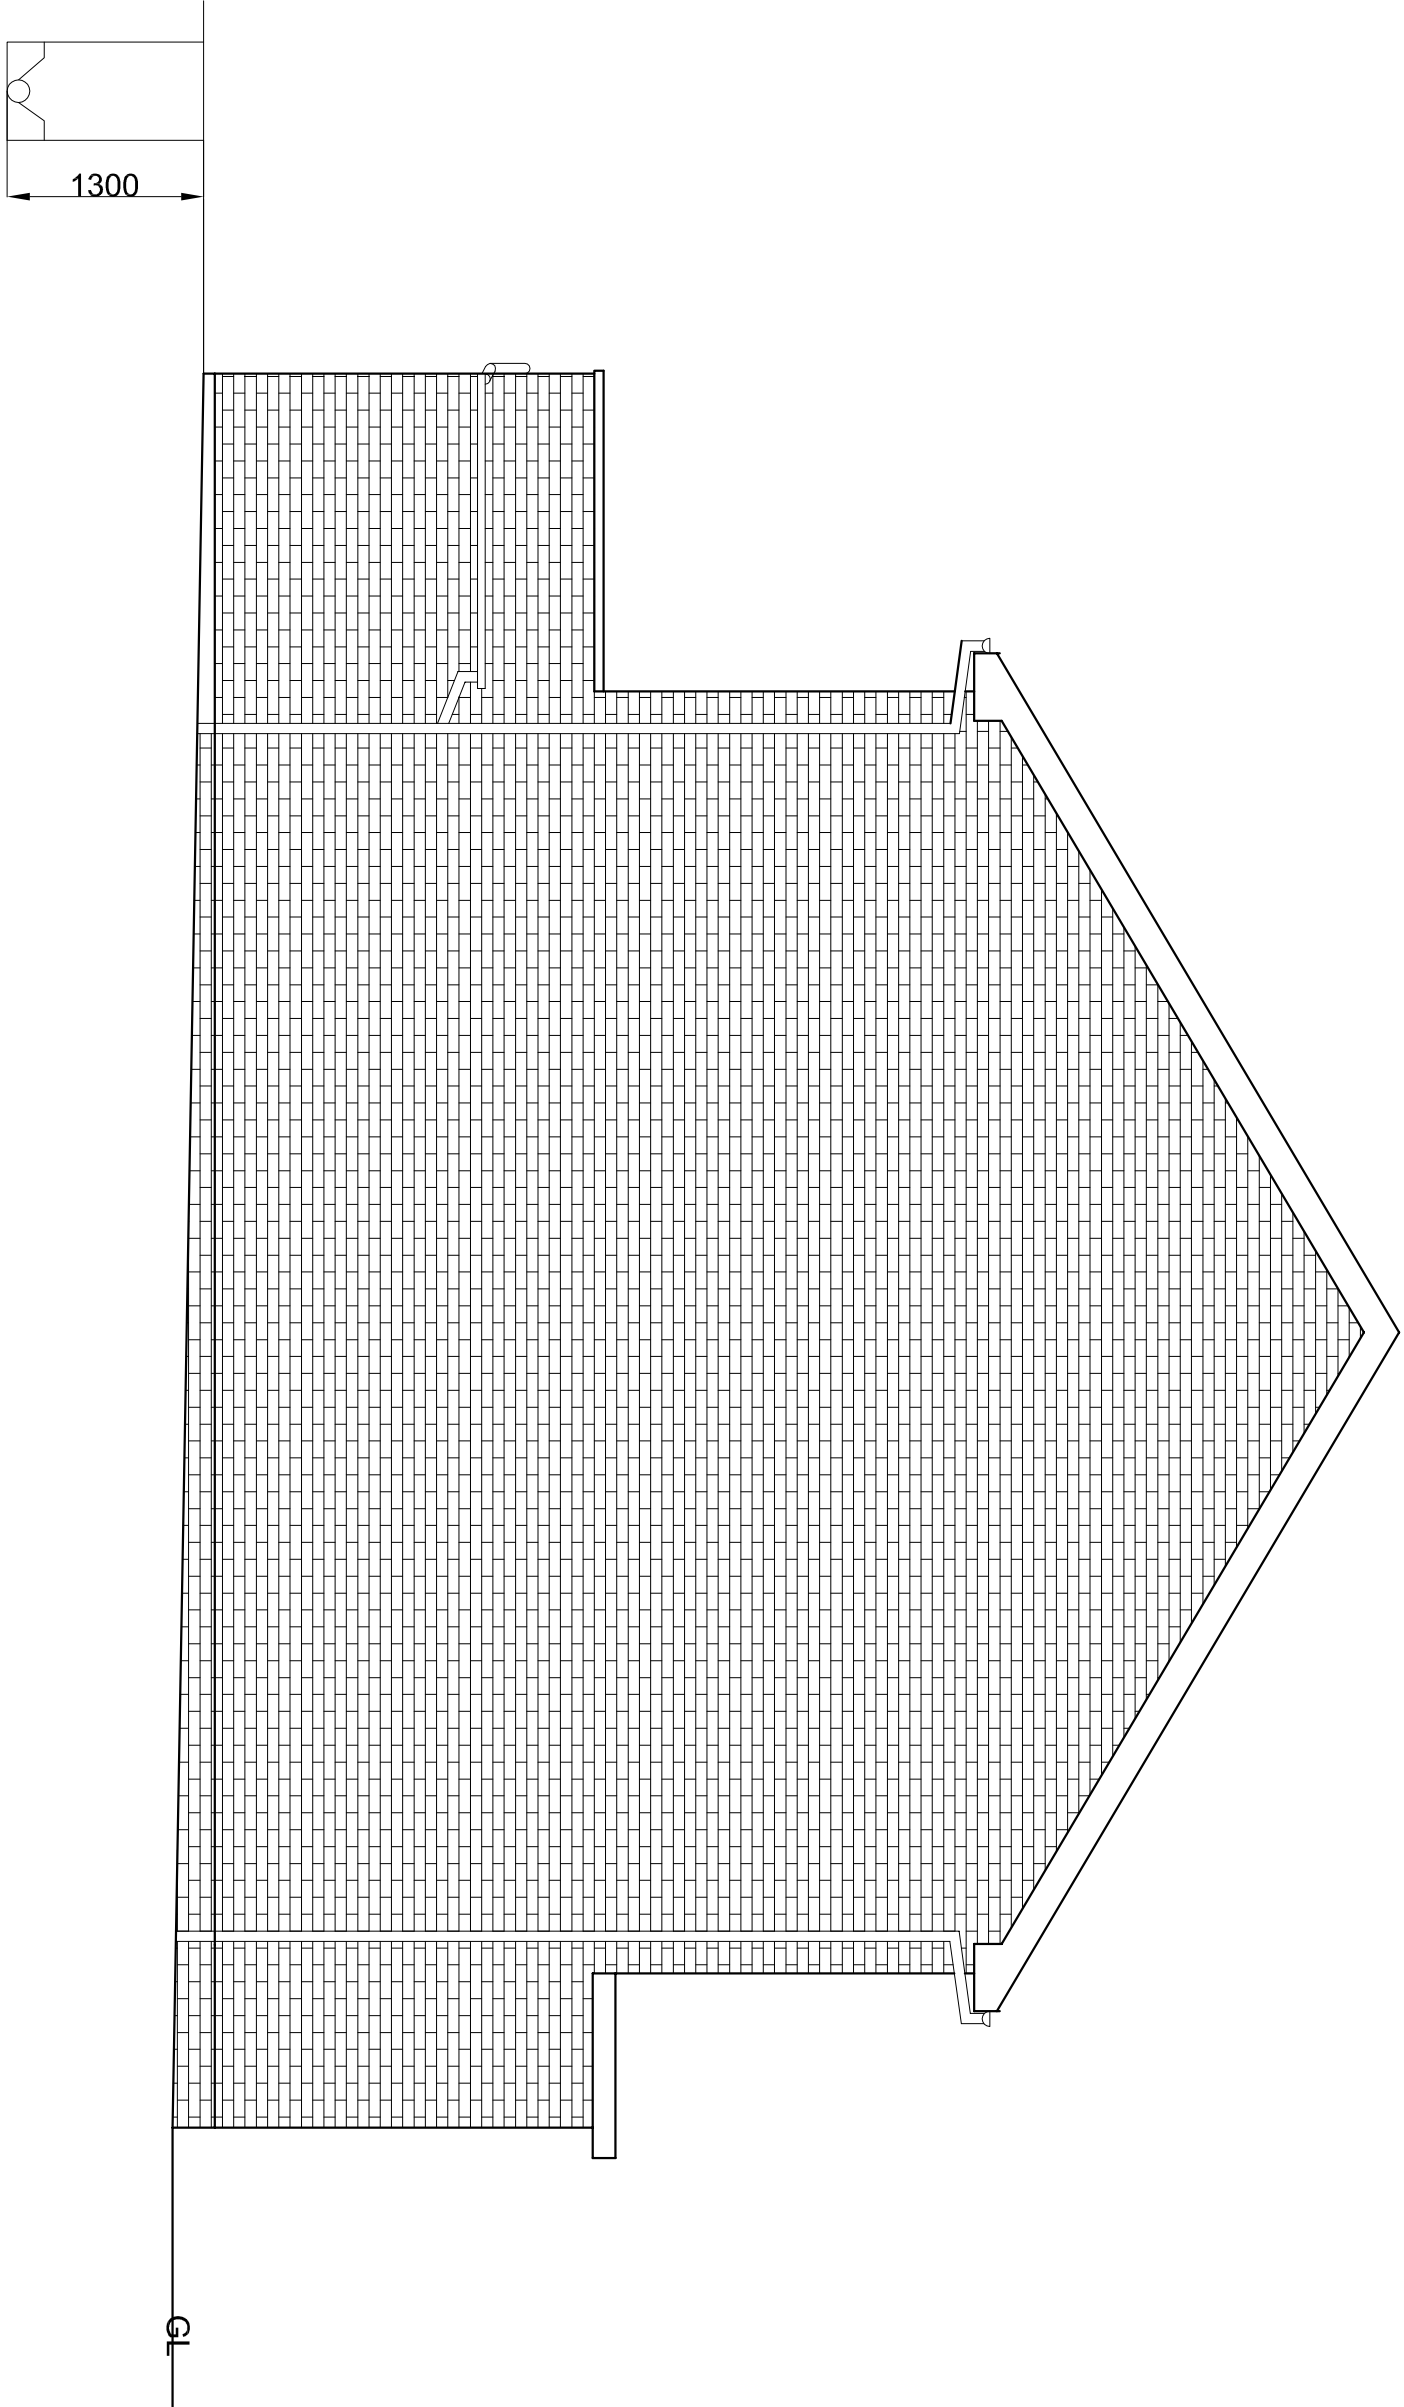

Revision		Date	
Client	Mr and Mrs K.Boyce		
Project	16, Minters Lepe Watercroulle PO7 3QS		
Title	Single storey rear and side extension Existing Elevations		
 Building Advisor Ltd 			
11, Dale View Heave East Sussex BN3 8LA TEL/FAX 01273 774867 Email kel@building.co.uk			
Scales	Date	Drawn	
1:50	Feb 2021	KEL	
Project No	Page Size	Dwg No	
0438	A2	002	
			