




GROUND FLOOR

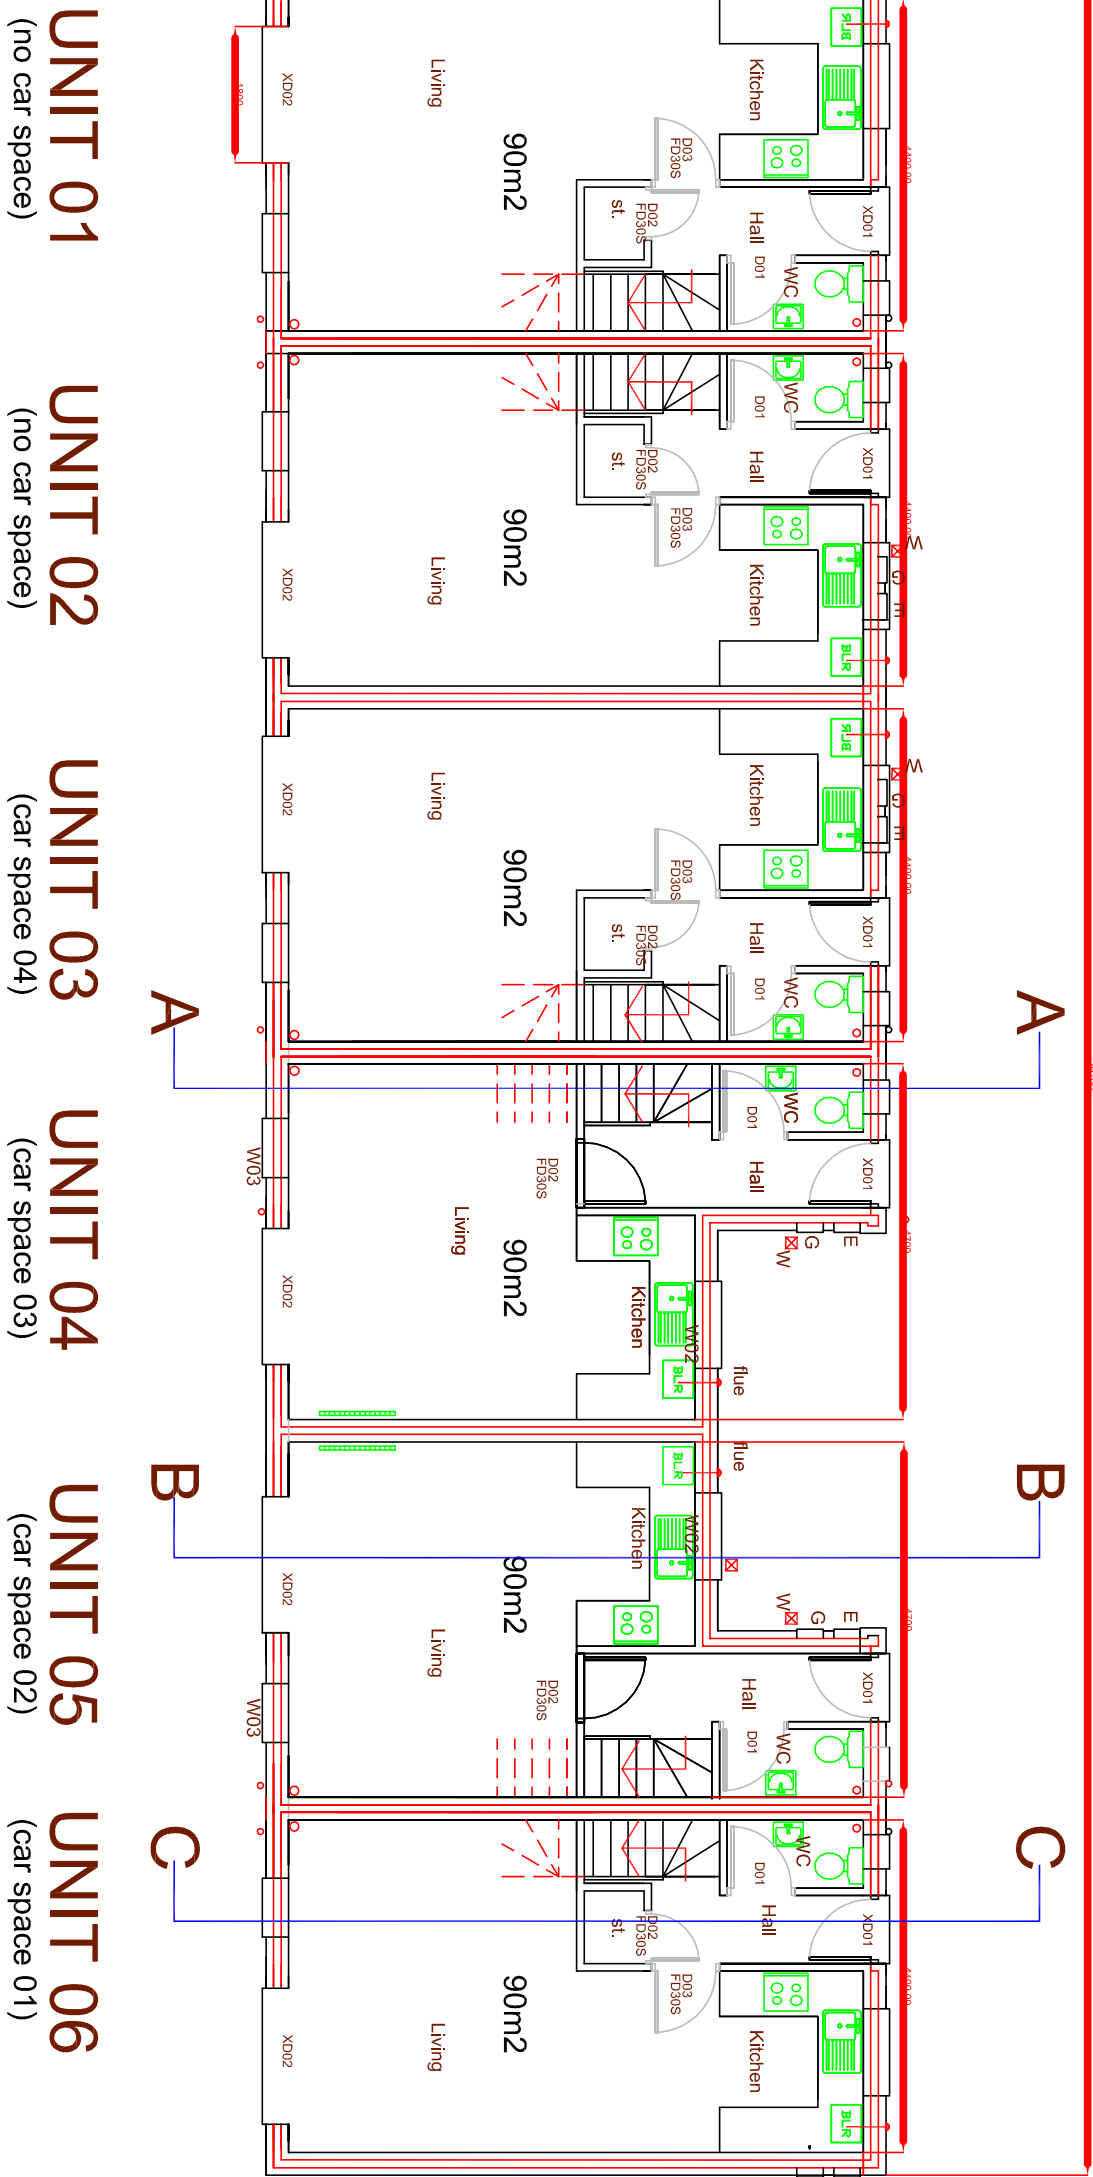



FIRST FLOOR

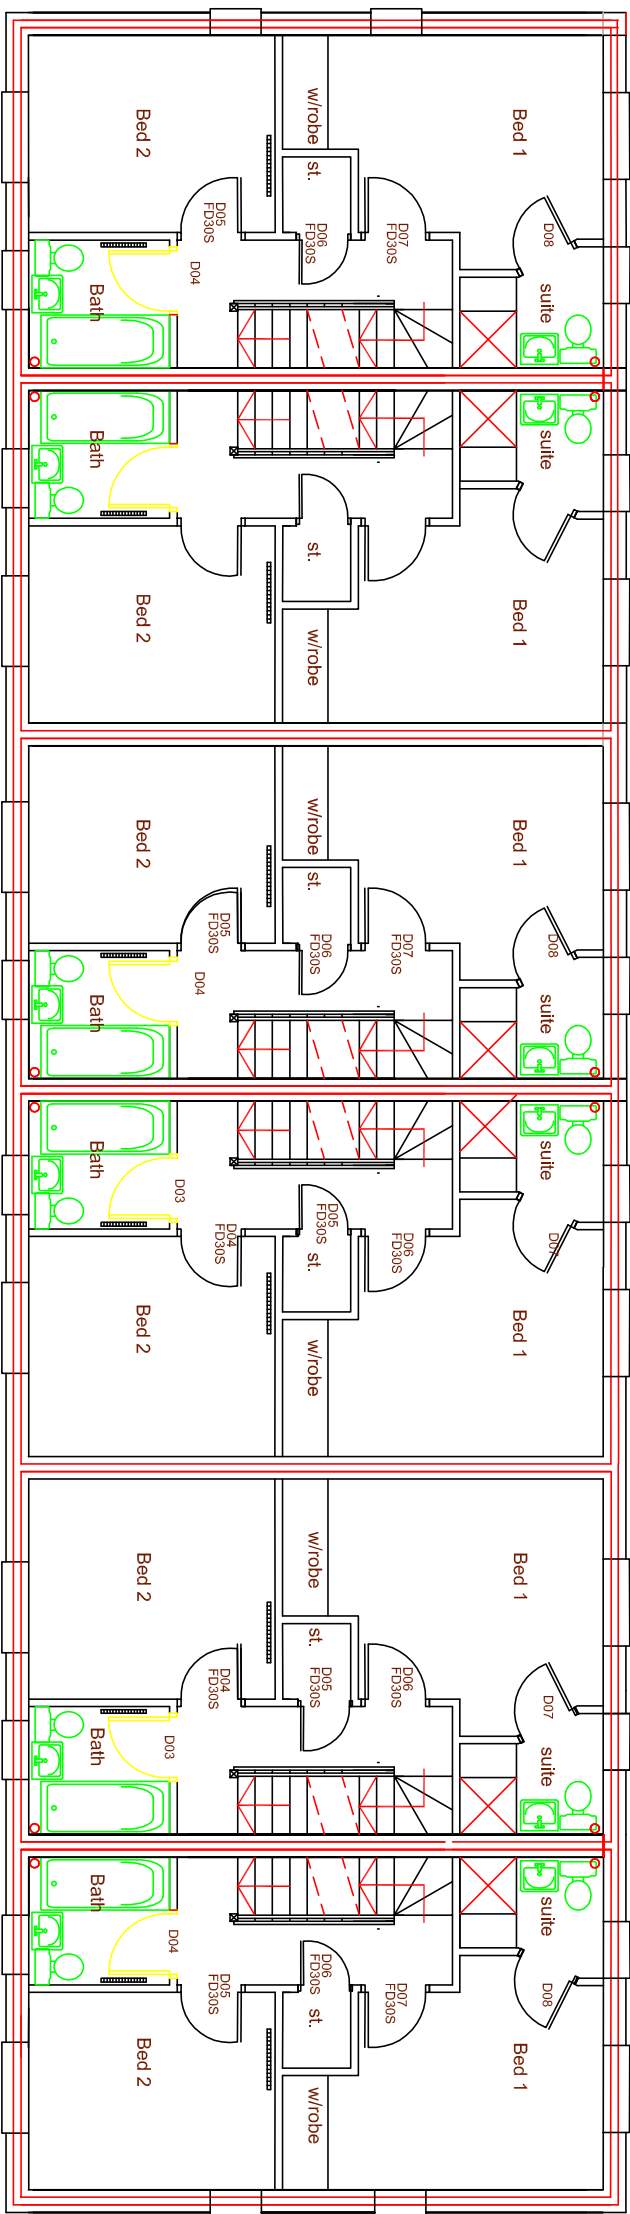


SECOND FLOOR

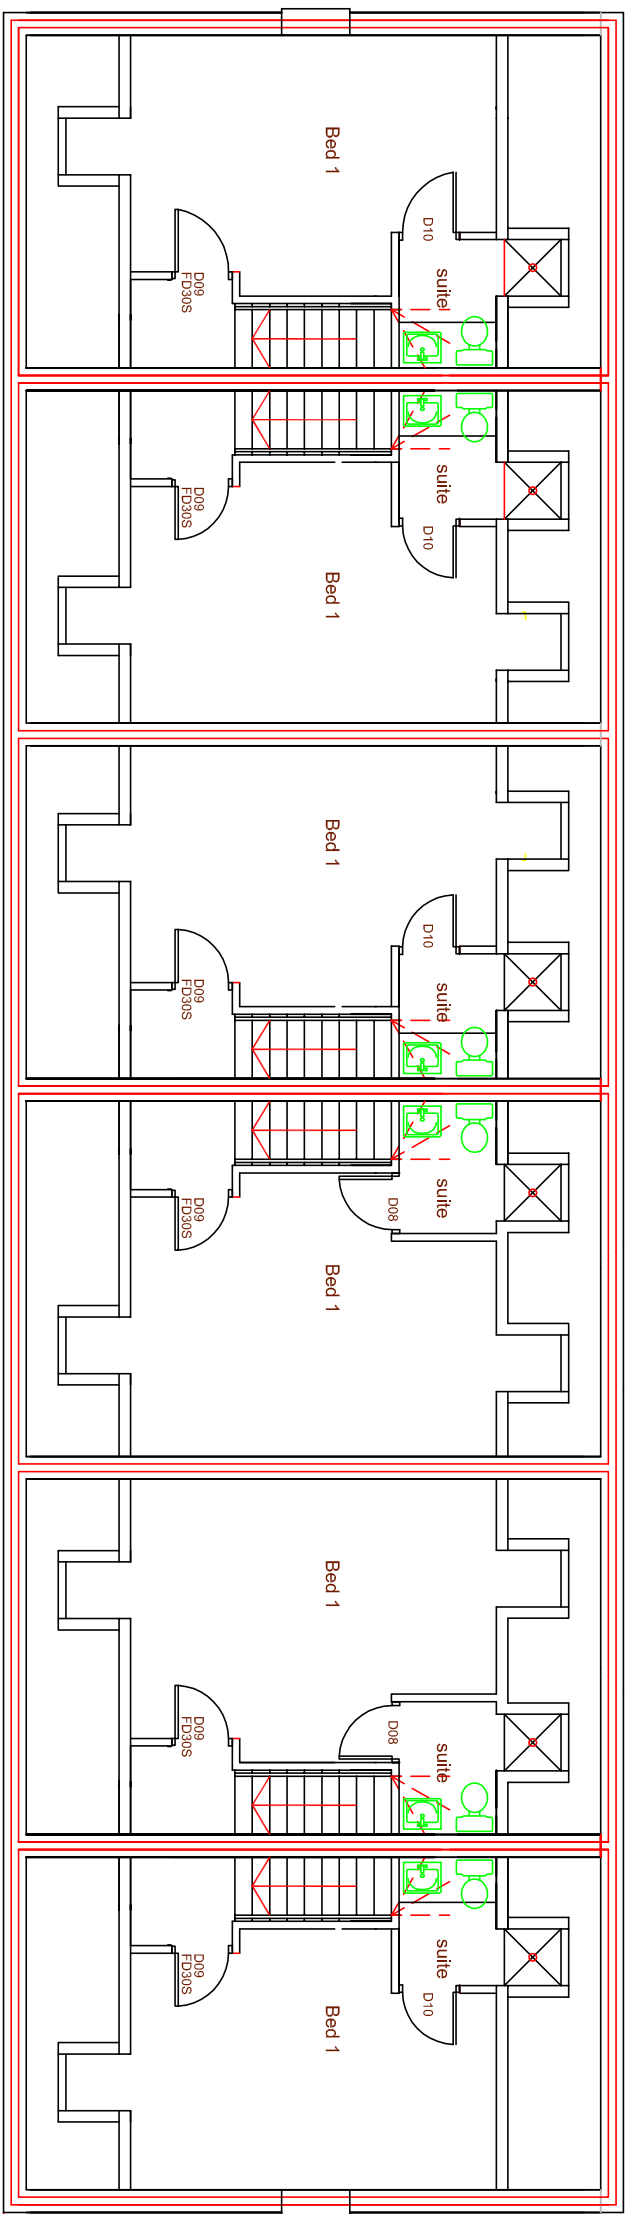


ROOF

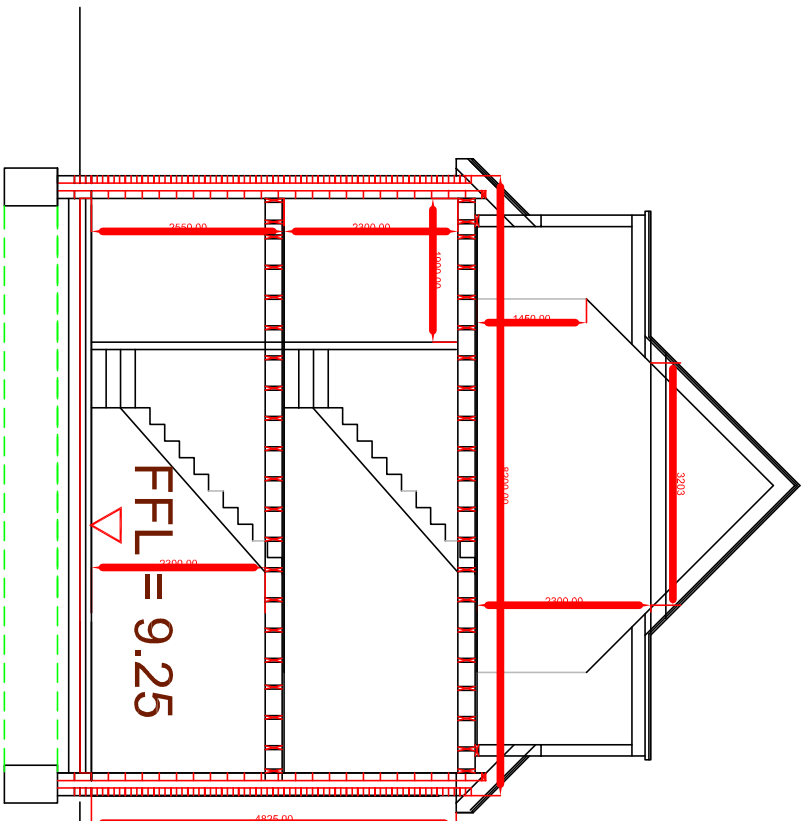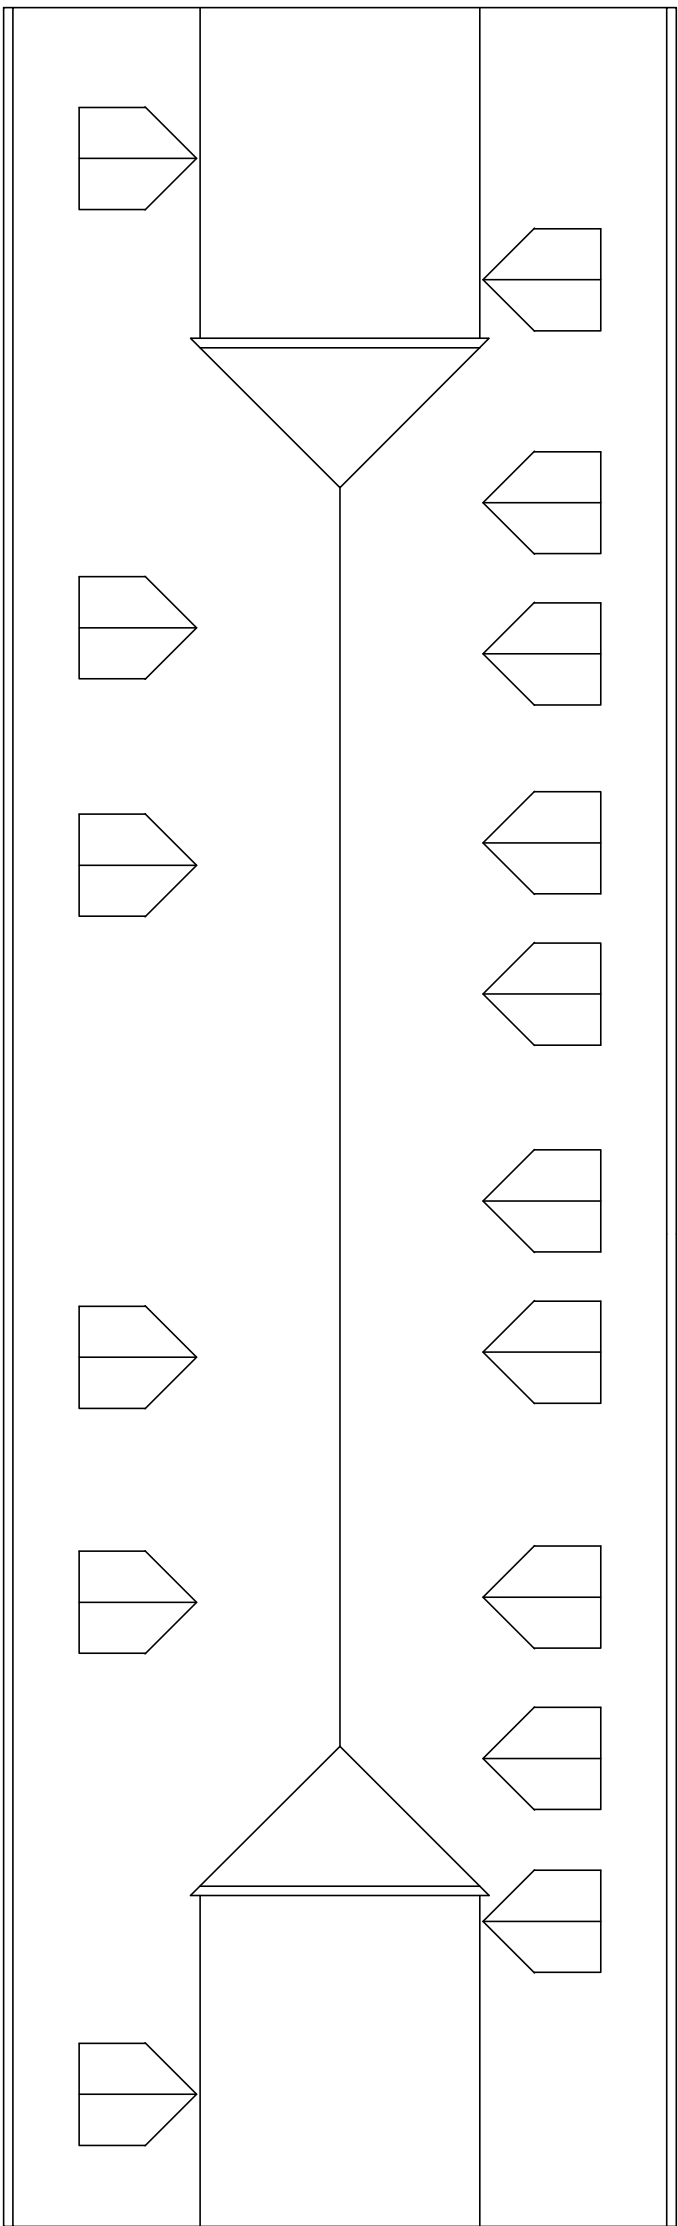

SECTION A-A

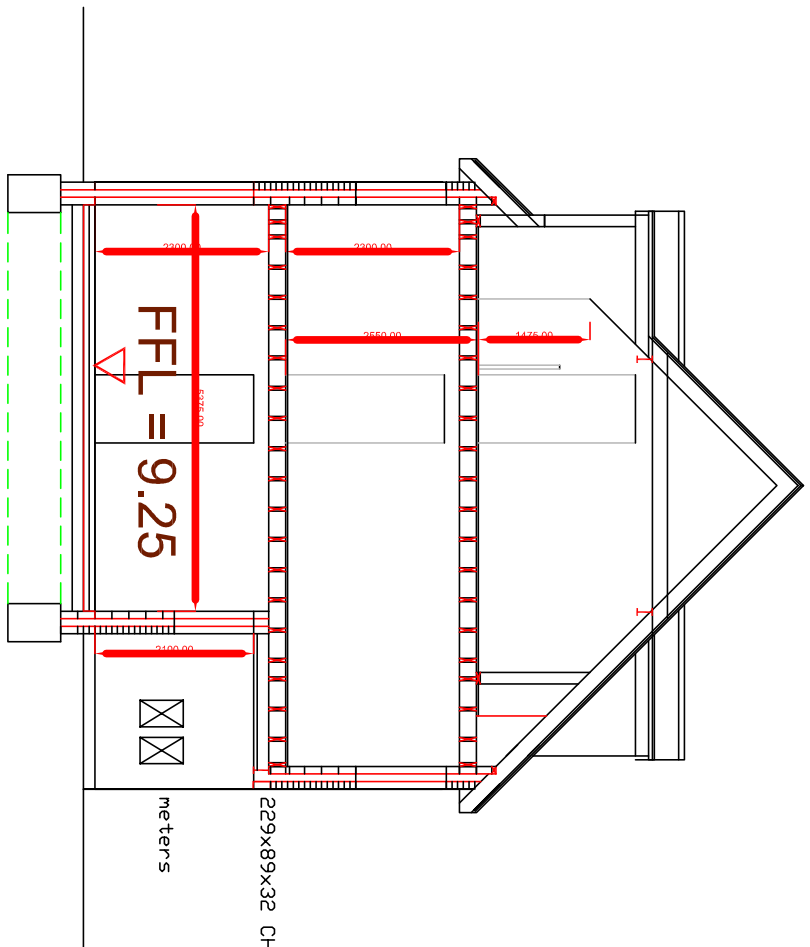

SECTION B - B

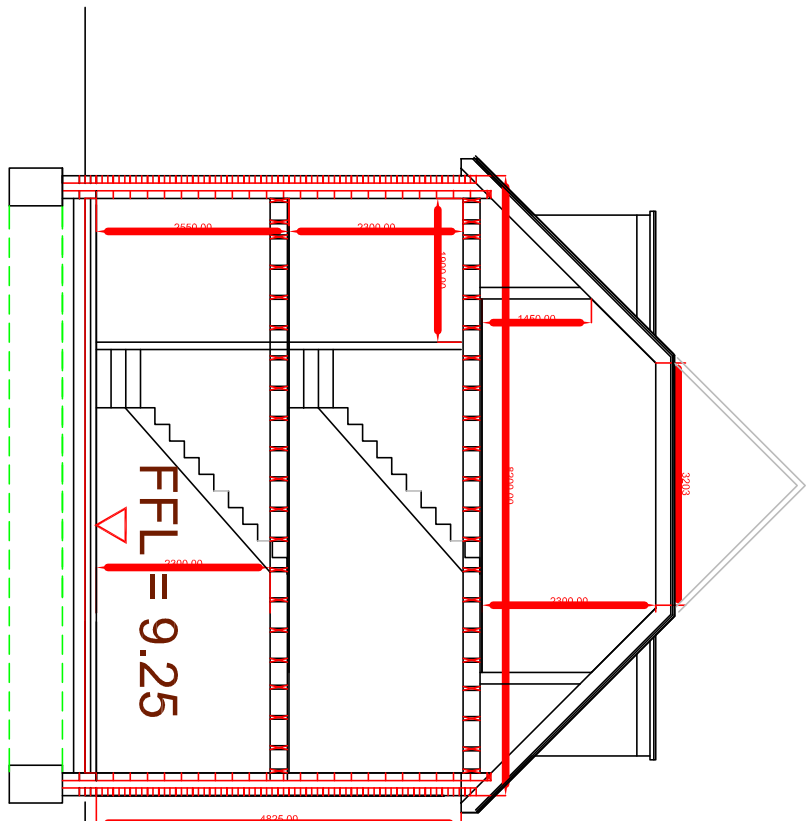

SECTION C-C

