


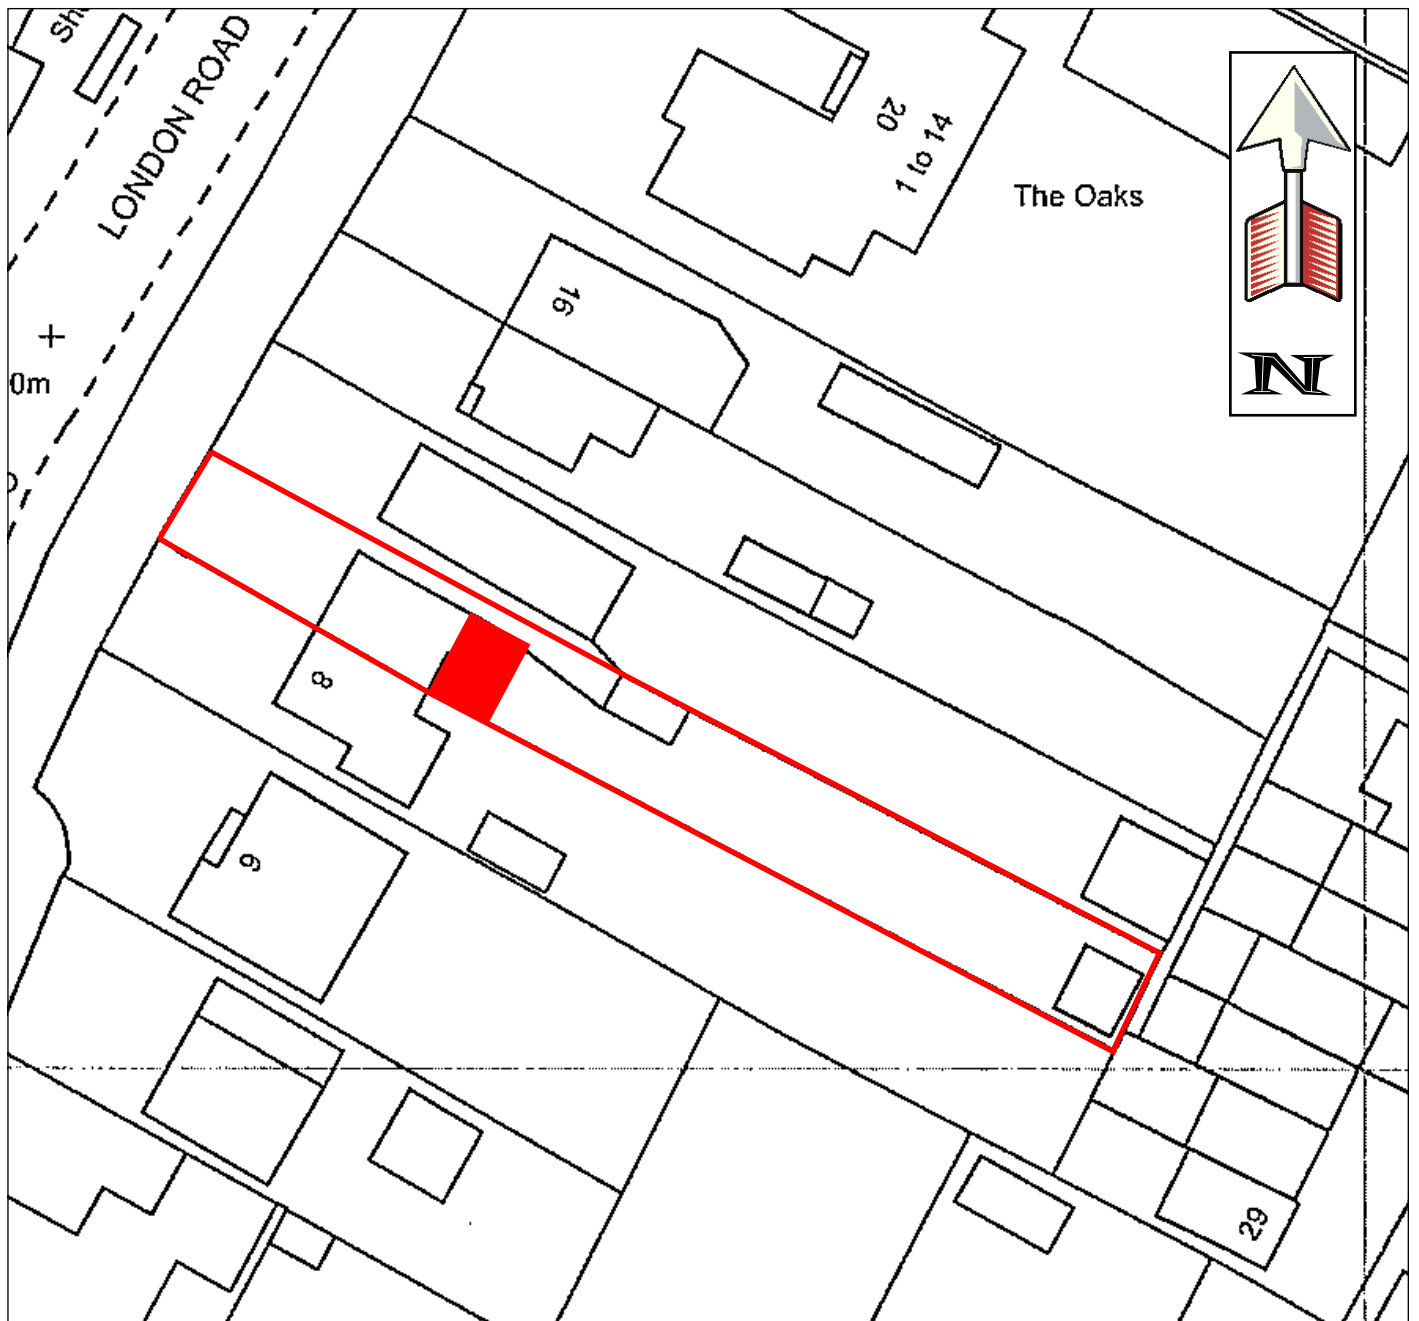

Site Layout Plan

10 London Road, Cowplain, Waterloooville

Scale - 1:500 @ A4 Page Size

Drawing No. 5554/500

