



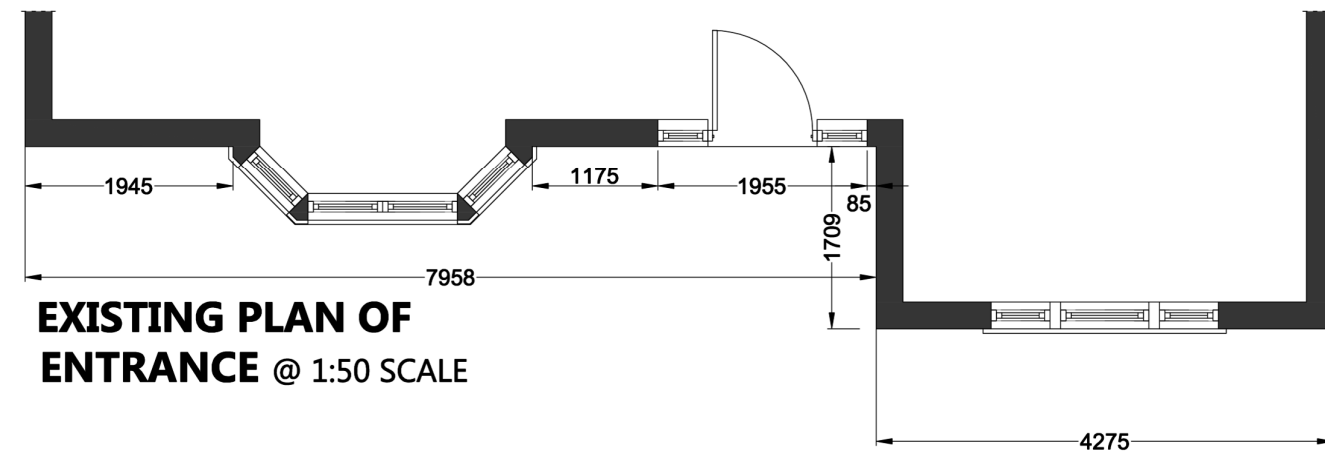

**EXISTING PLAN OF
ENTRANCE @ 1:50 SCALE**

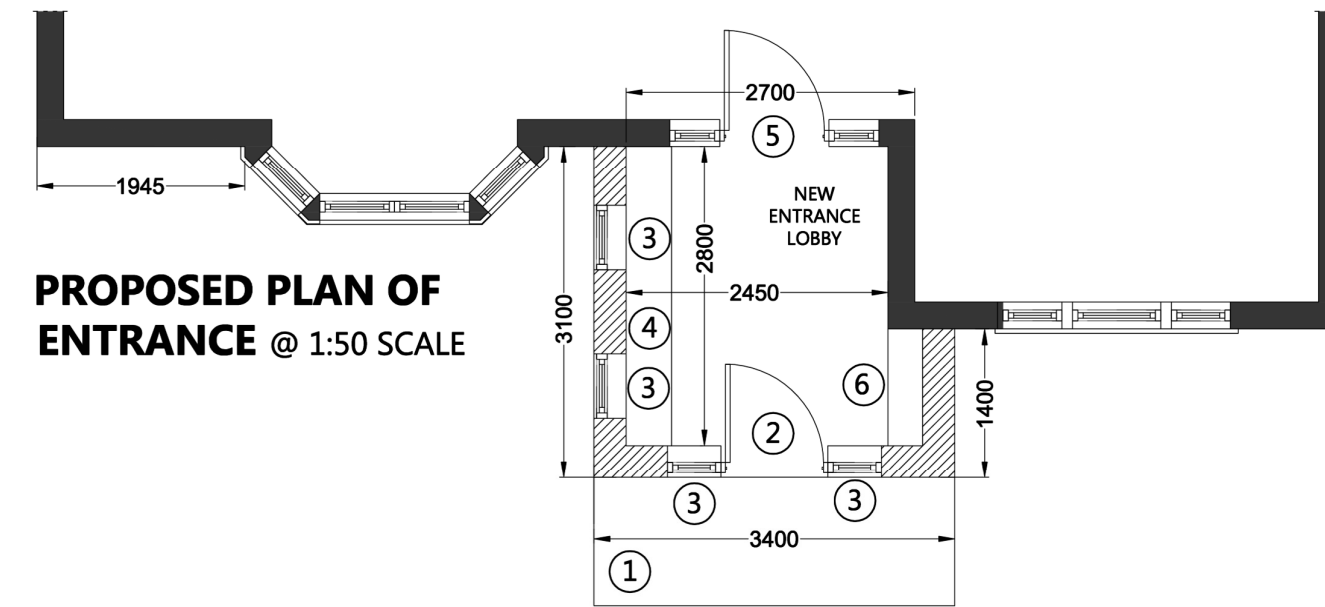


**PROPOSED PLAN OF
ENTRANCE @ 1:50 SCALE**




**EXISTING FRONT (SOUTH EAST) ELEVATION
@ 1:50 SCALE**



**PROPOSED ENTRANCE LOBBY
FRONT (SOUTH EAST) ELEVATION
@ 1:50 SCALE**

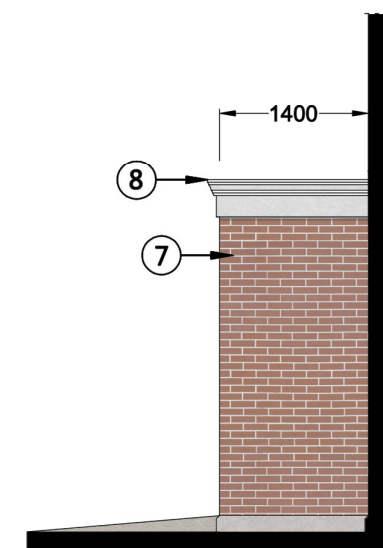


**PROPOSED SIDE
(NORTH EAST) ELEVATION
@ 1:50 SCALE**

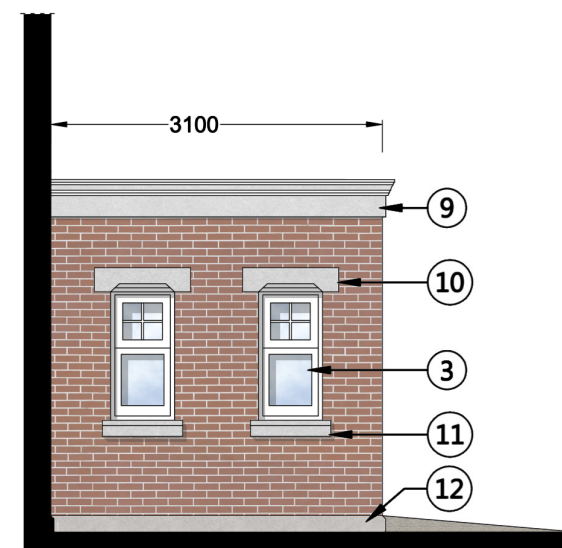

**PROPOSED SIDE
(SOUTH WEST) ELEVATION
@ 1:50 SCALE**

- | | |
|--|--|
| ① GENTLE PAVED SLOPE UP TO ENTRANCE | ⑦ NEW IMPERIAL BRICKWORK TO MATCH EXISTING |
| ② NEW EDWARDIAN STYLE DOOR | ⑧ RUBBER FLAT ROOF |
| ③ NEW WINDOWS IN STYLE TO MATCH EXISTING | ⑨ WHITE PAINTED COPING STONE |
| ④ BENCH / WINDOW SEAT | ⑩ WHITE PAINTED STONE WINDOW HEADER |
| ⑤ EXISTING DOOR & SIDE GLAZING RETAINED | ⑪ WHITE PAINTED STONE CILLS |
| ⑥ AREA FOR COATS AND BOOTS | ⑫ STONE PLINTH TO MATCH EXISTING |

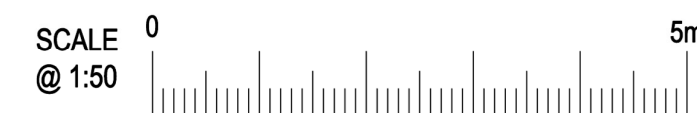

**GRAHAM ASH
ARCHITECTS**
CHARTERED ARCHITECTS TOWN PLANNING CONSULTANTS
KINGFISHER STUDIO, 5 MALCOLM ROAD
CHANDLERS FORD, EASTLEIGH, HAMPSHIRE SO53 5BH
TELEPHONE 07768 453105
EMAIL: Info@grahamasharchitects.com
WEBSITE: www.grahamasharchitects.com

PROJECT: **133 LONDON ROAD
WATERLOOVILLE
PO7 7SH**

TITLE: **PROPOSED ENTRANCE LOBBY
EXISTING & PROPOSED PLANS
& ELEVATIONS**

DESIGNED BY GA	DATE 23-12-20	DRWN / DTALD BY: JAT
SCALE 1:50 @ A1	PLOTTED 6-1-21	REV.

☐ Information ☒ approval ☐ tender ☐ construction

DWG. NO. **20:055:02REVA**