


19 OCT 2021

RECEIVED

c
e
p

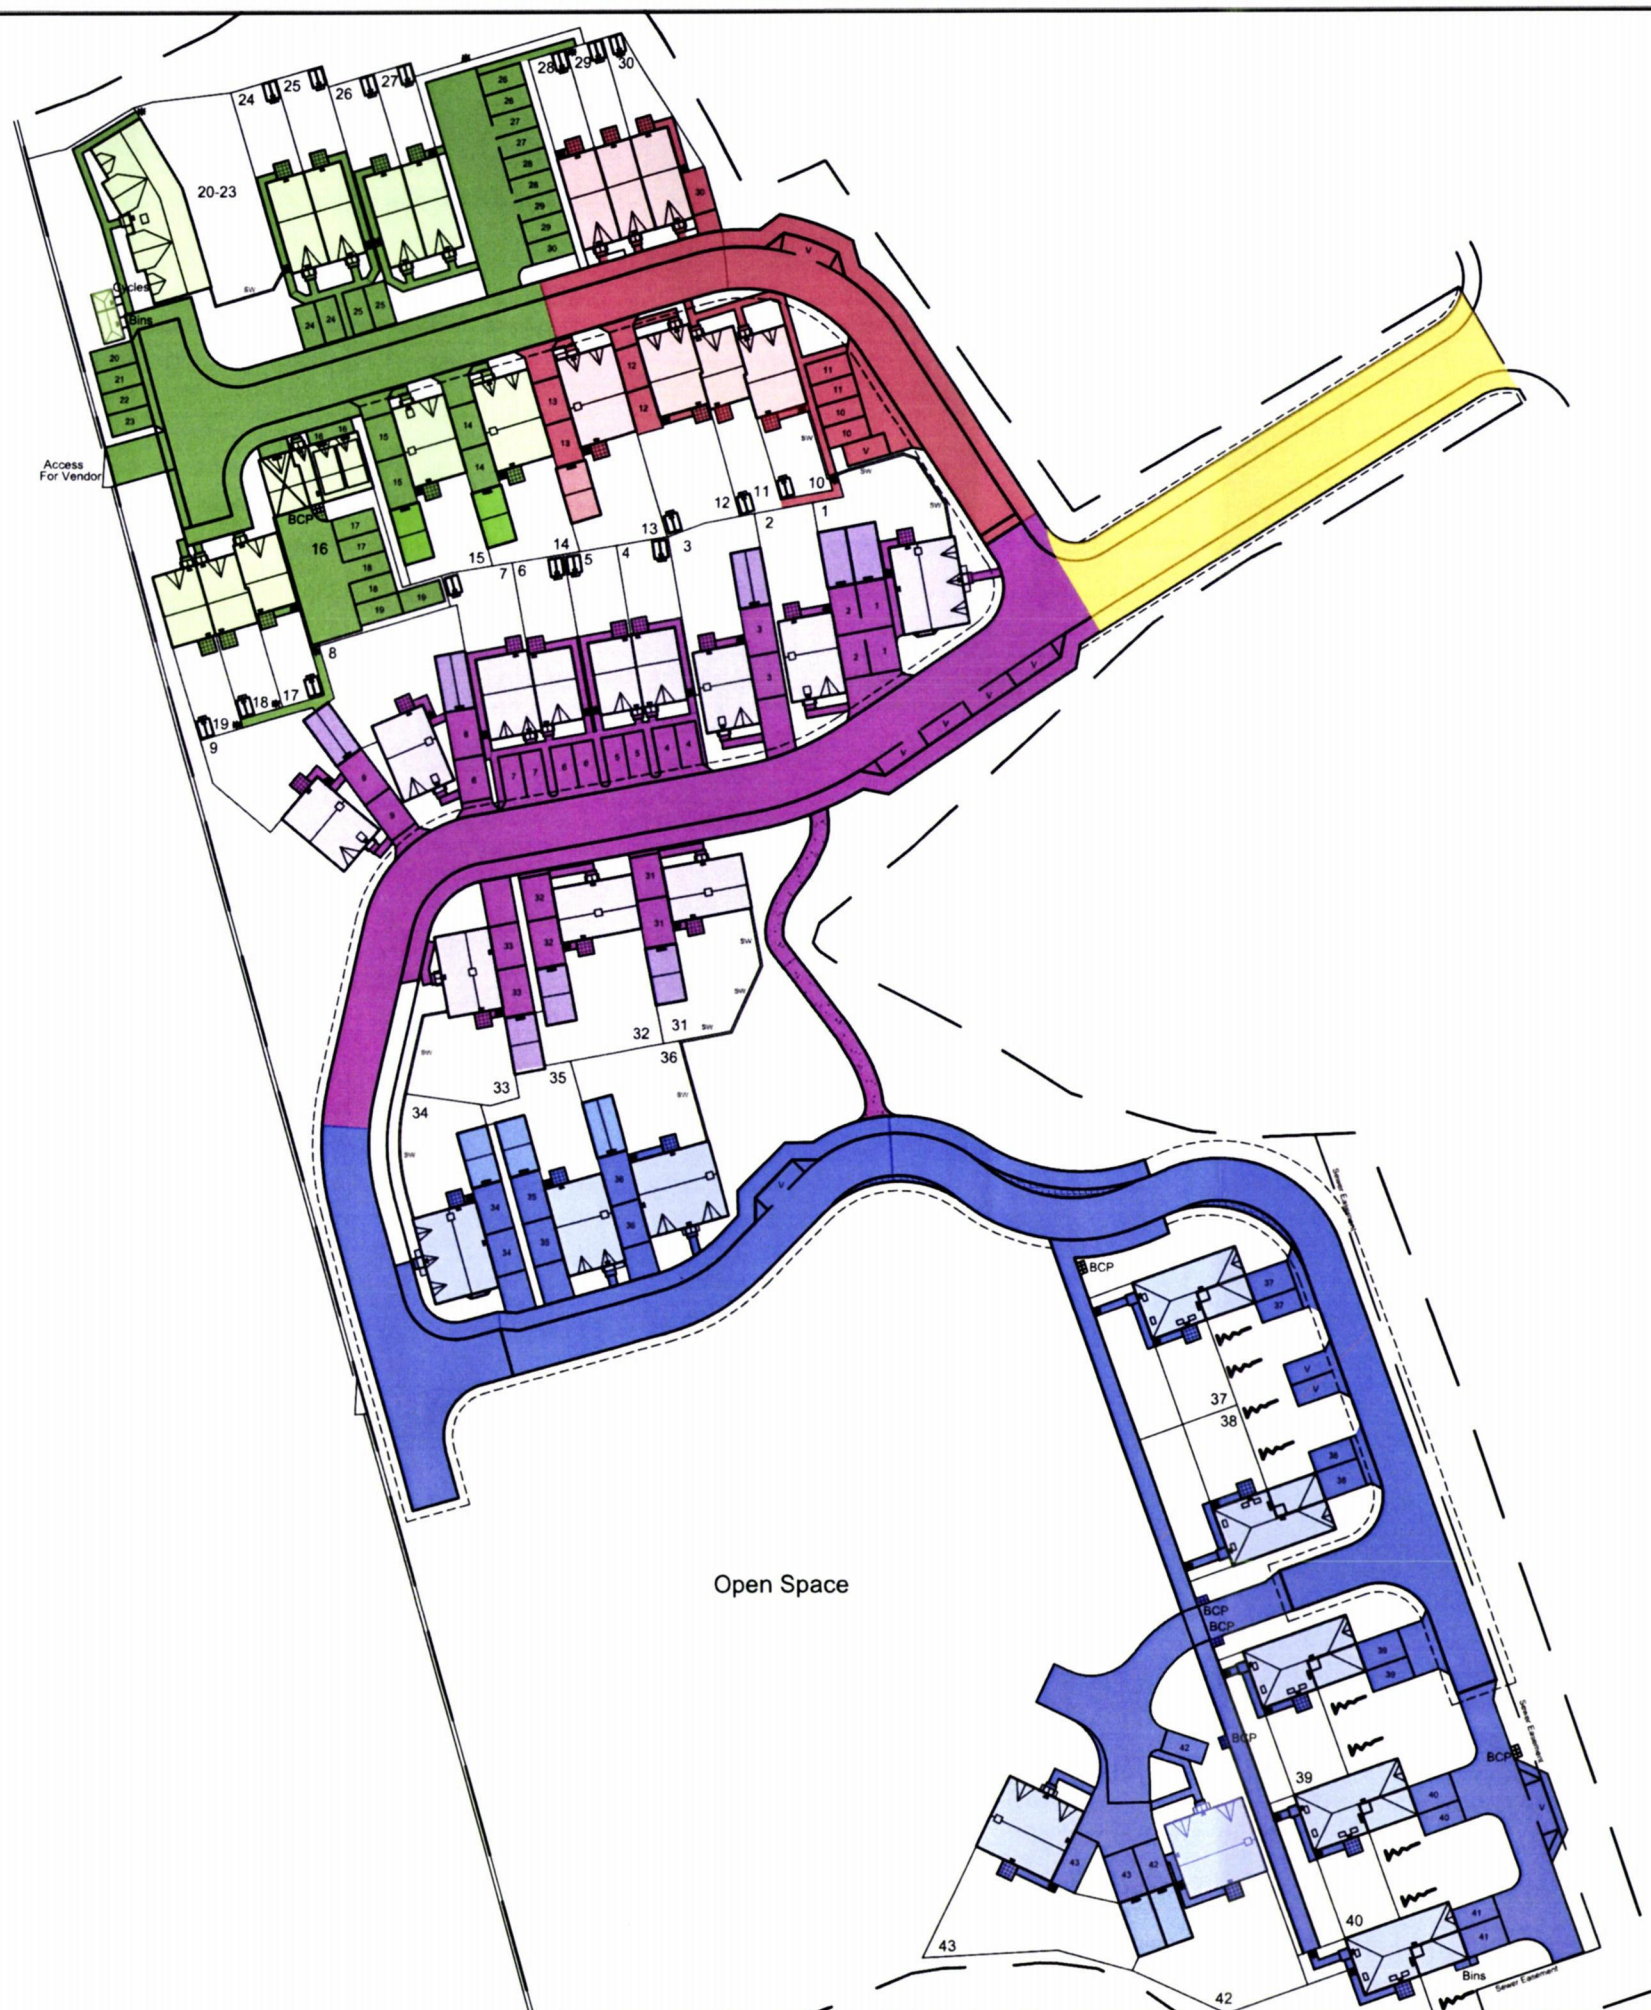

SYSTEM 1

Area A

910m² House Areas (includes 10% Urban Creep)

110m² Garage Areas

2,665m² External Areas

3685m² TOTAL

SYSTEM 2

Area B

745m² House Areas (includes 10% Urban Creep)

45m² Garage Areas

1,350m² External Areas

2,140m² TOTAL

Area C

410m² House Areas (includes 10% Urban Creep)

25m² Garage Areas

840m² External Areas

1,275m² TOTAL

Area D

750m² House Areas (includes 10% Urban Creep)

180m² Garage Areas

1,735m² External Areas

2,665m² TOTAL

Area E

535m² External Areas

535m² TOTAL

6,615m² SYSTEM 2 TOTAL AREA

TITLE
Proposed Impermeable Areas

SCALE Not to scale PROJECT No: 23246

REPORT TYPE RM DRG No: 04 B