


11 Deverell Place, Widley - 4216.20.CC

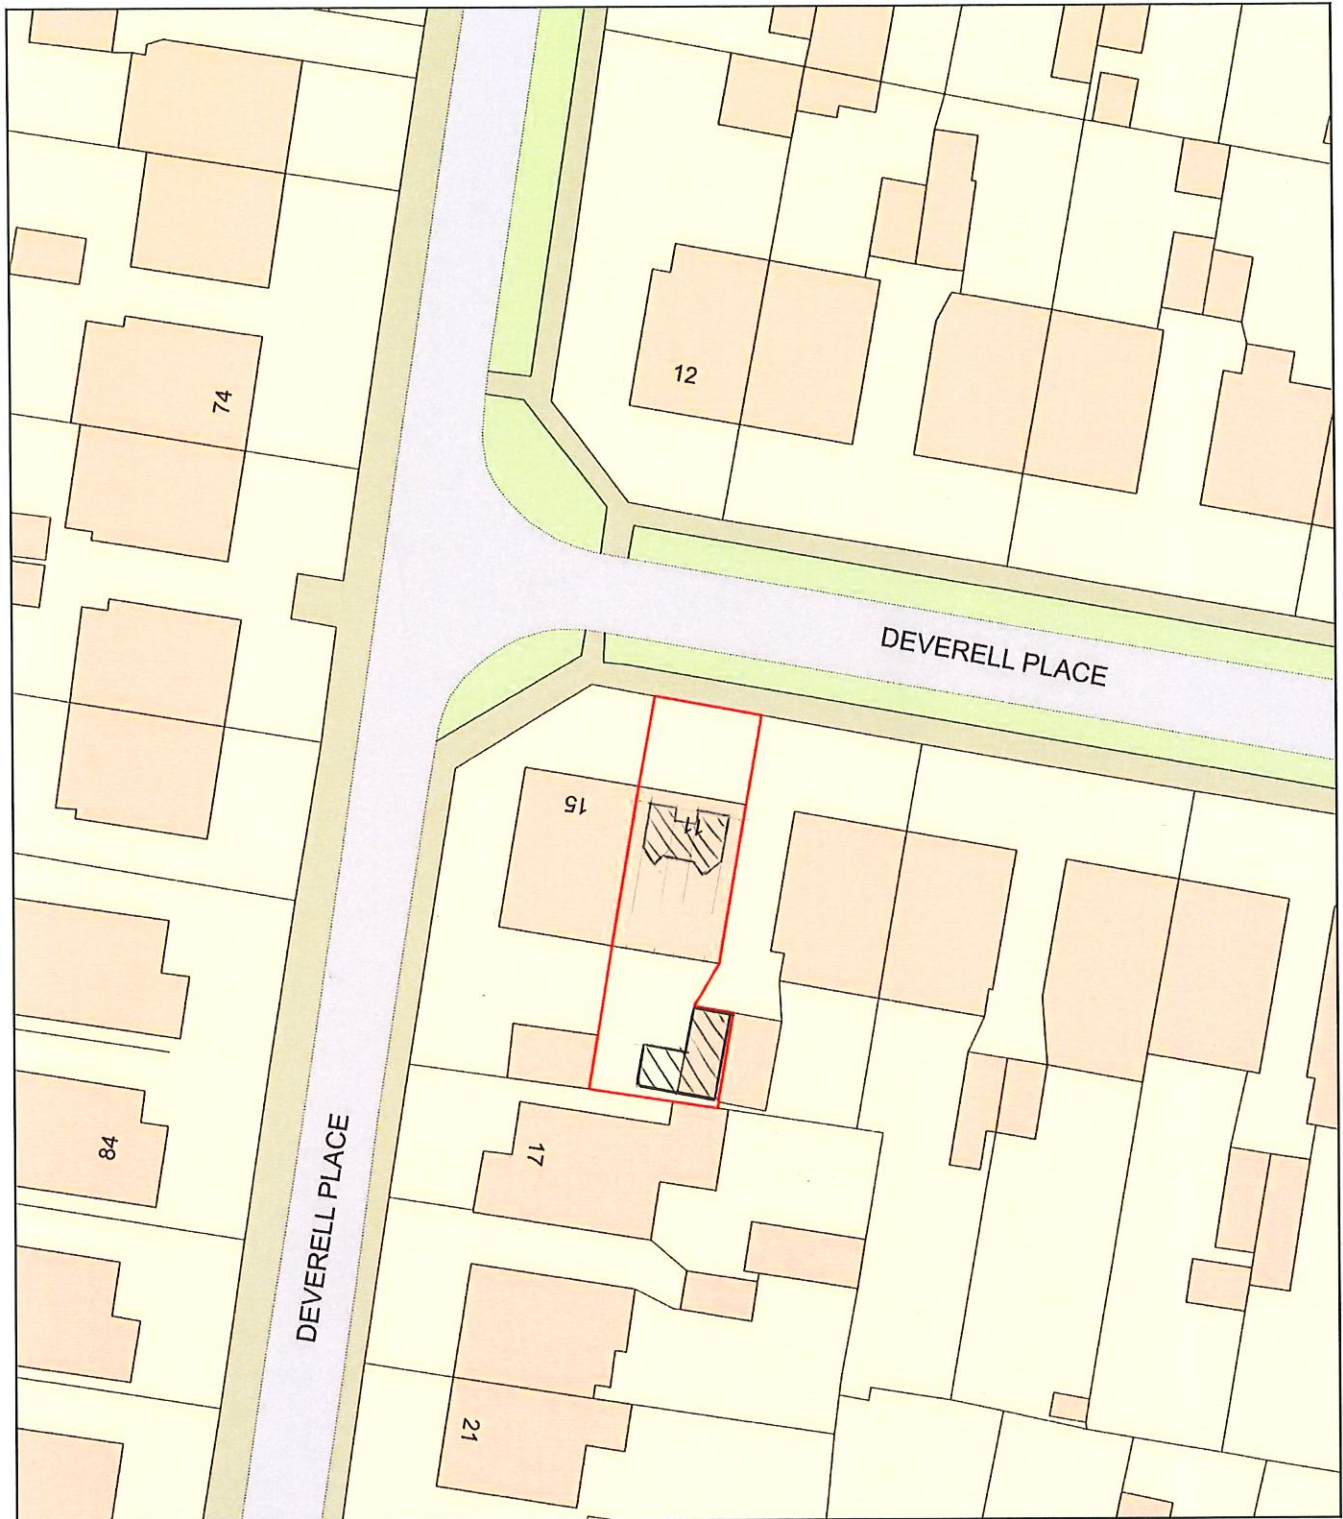

0 20
Metres



Plan Produced for: Thorns Young Architectural

Date Produced: 11 Jan 2021

Plan Reference Number: TQRQM21011094423803

Scale: 1:500 @ A4