




PHYSICAL SCALE IN METERS @ 1:1250

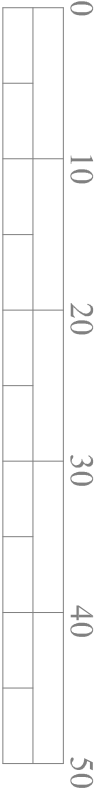

PHYSICAL SCALE IN METERS @ 1:500

NOTES:
This drawing has been produced solely for PLANNING/DESIGN.
Do not Scale from this Drawing except for planning purposes.
Any drainage shown is presumed and to be checked on site
before commencement of works.
Internal room layout shown as indicative only.
This drawing is the copyright of MF Designs Ltd.



Produced on 27 October 2020 from the Ordnance Survey National Geographic Database and incorporating surveyed revision available at this date.
This map shows the area bounded by 474218,105998 474218,106098 474318,106098 474318,105998
Reproduction in whole or part is prohibited without the prior permission of Ordnance Survey.
Crown copyright 2020. Supplied by copla ltd trading as UKPlanningMaps.com a licensed Ordnance Survey partner (000054135).
Data licensed for 1 year, expiring 27 October 2021. Unique plan reference: VIC/526595/71964

Location



Block



mf designs ltd
Chartered Architects



36 Grove Road • Havant • Hampshire • PO9 1AR
Director: Martin Farrer RIBA • Co Registration No.4507379
e admin@mfdesigns.org.uk

Date: Oct 2020
Scale: 1:100
Job No: 3257
Dwg No: P_02

DETACHED GARAGE - 13 Record Road, Emsworth