




**CAD**

Critchley Architecture And Design Ltd.  
Contact: 02392 474 919 | info@caad.online

The Old Brewery, 15E South Street, Havant, PO9 1BU

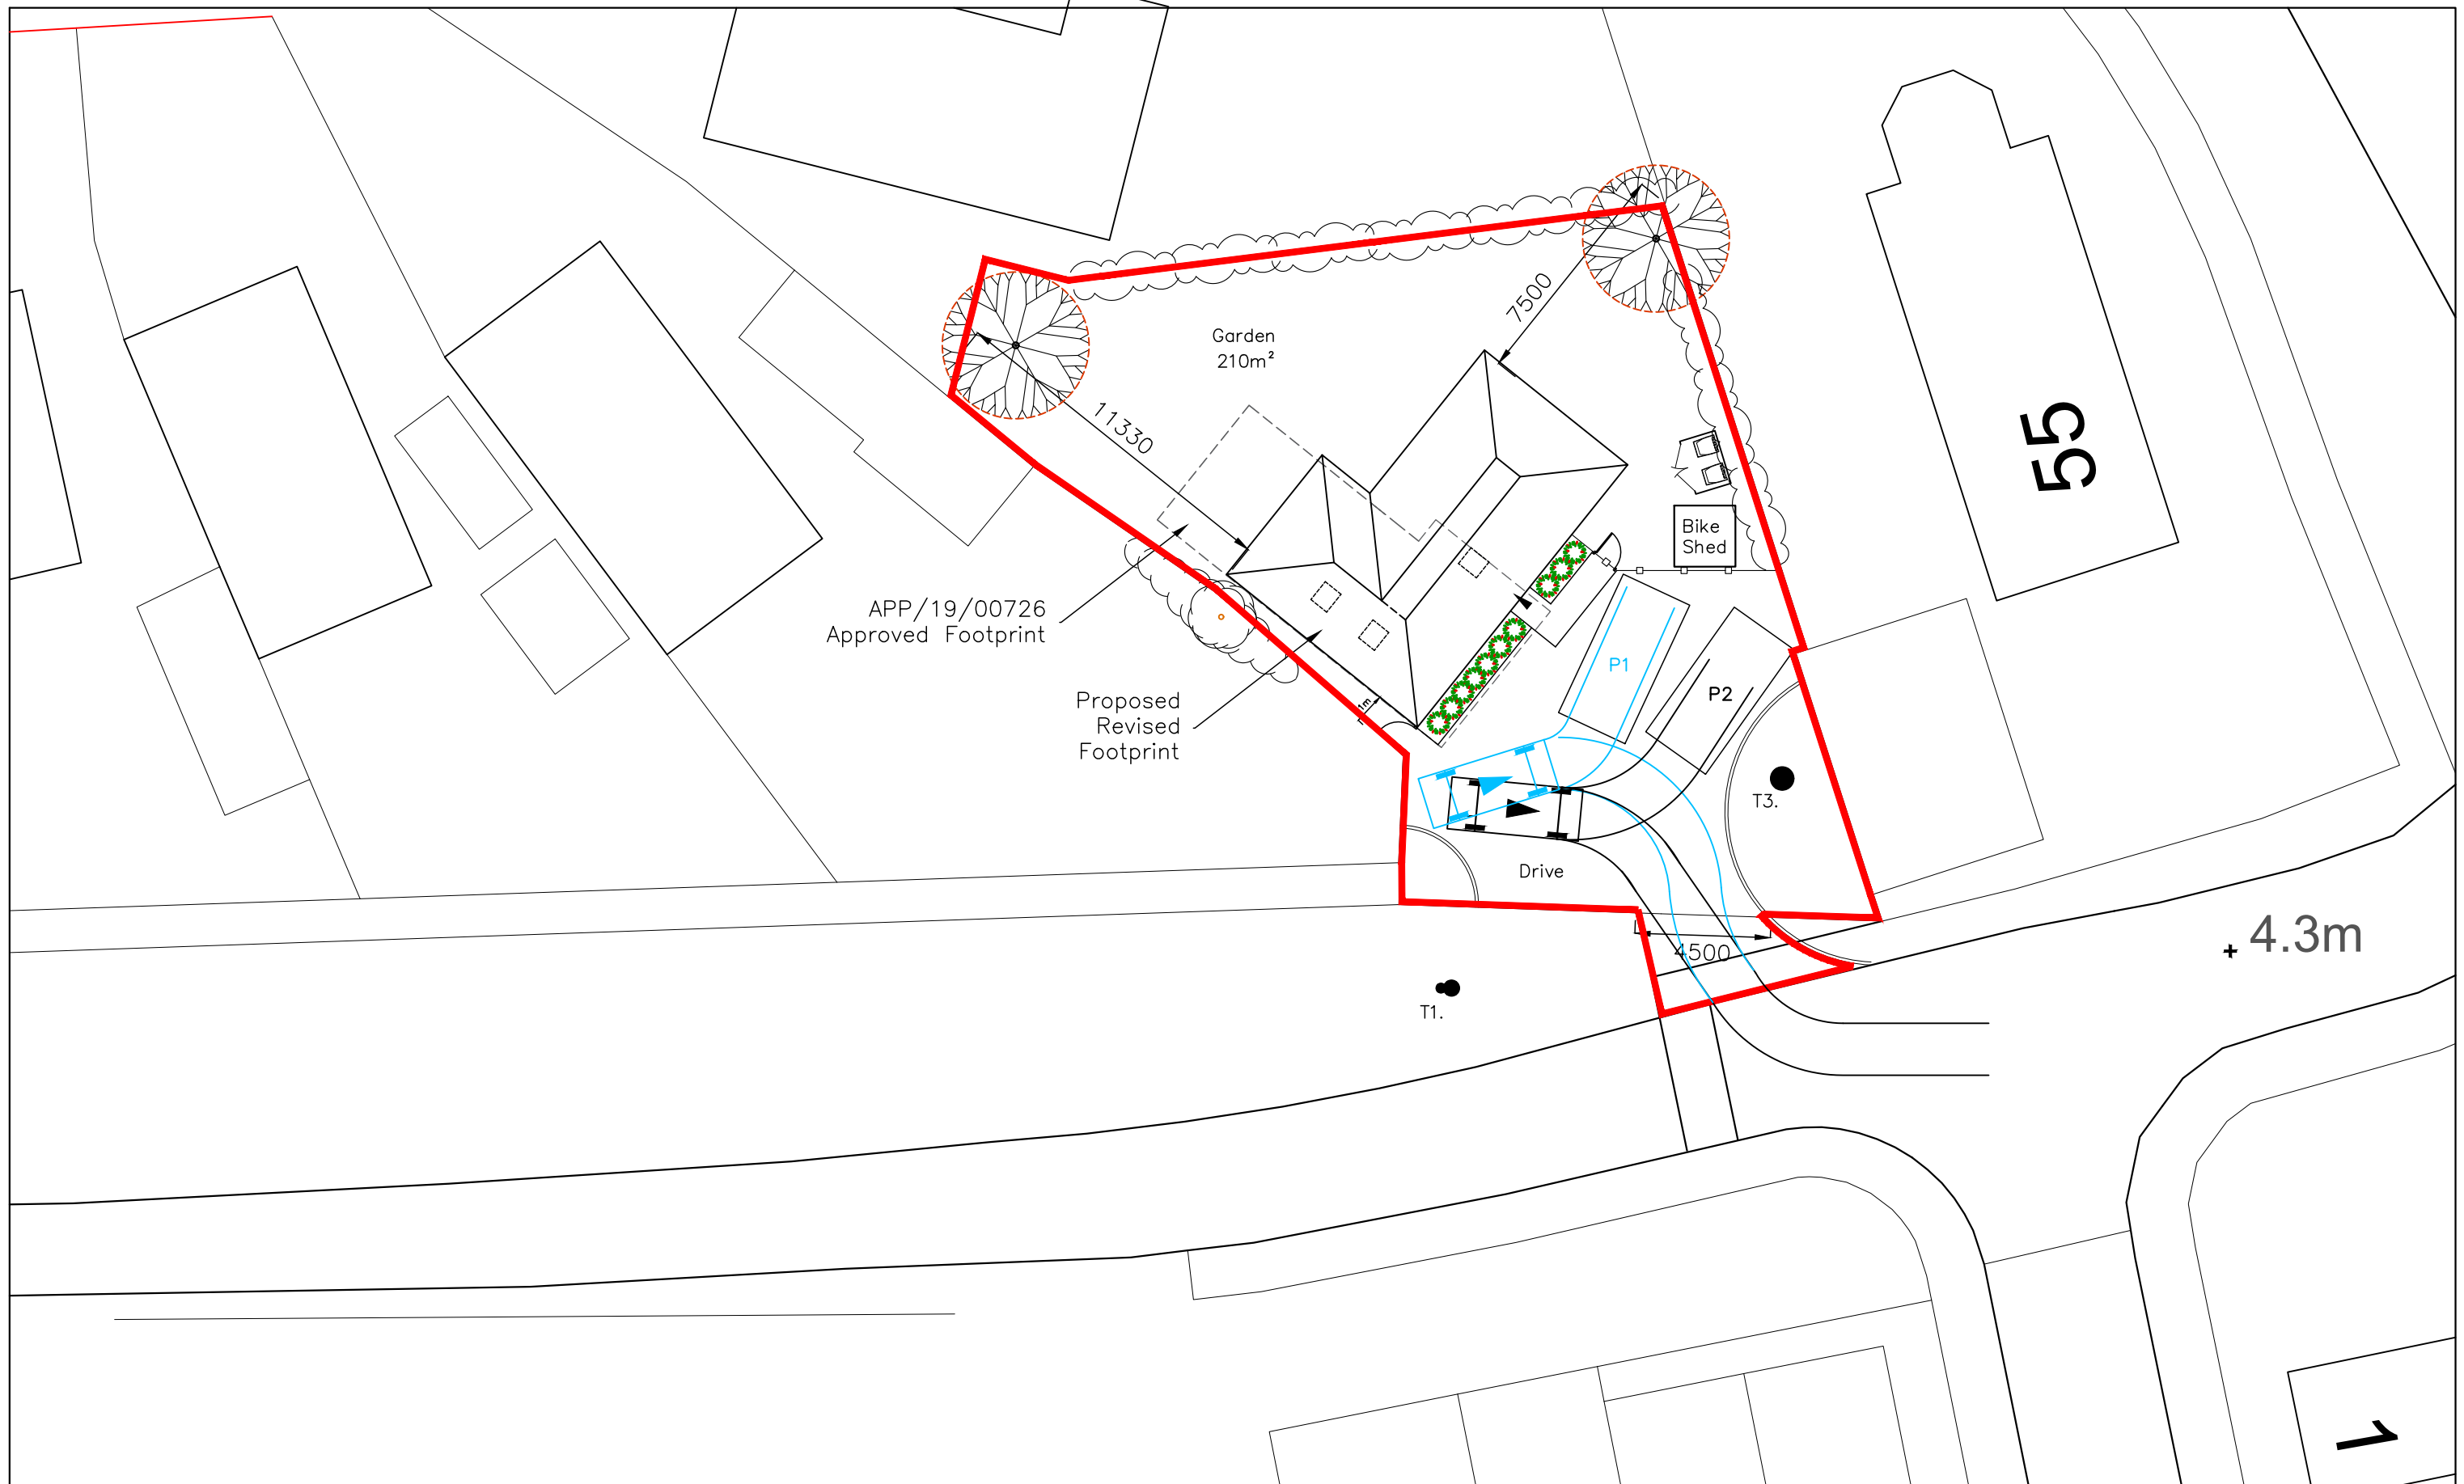

## Proposed Site Plan

### Revisions

- a) Tree reposition/05.10.2020/SAR
- b) Vehicle Tracking/09.11.2020/SAR
- c)
- d)

Land Rear,  
31 North Crescent,  
(Norman Road)  
Hayling Island,  
P011 9LR

Scale A1=1:100, A3=1:200  
Drawn SAR  
Date 12/08/2020

20052-110<sup>B</sup>

20m

40m

60m

80m