


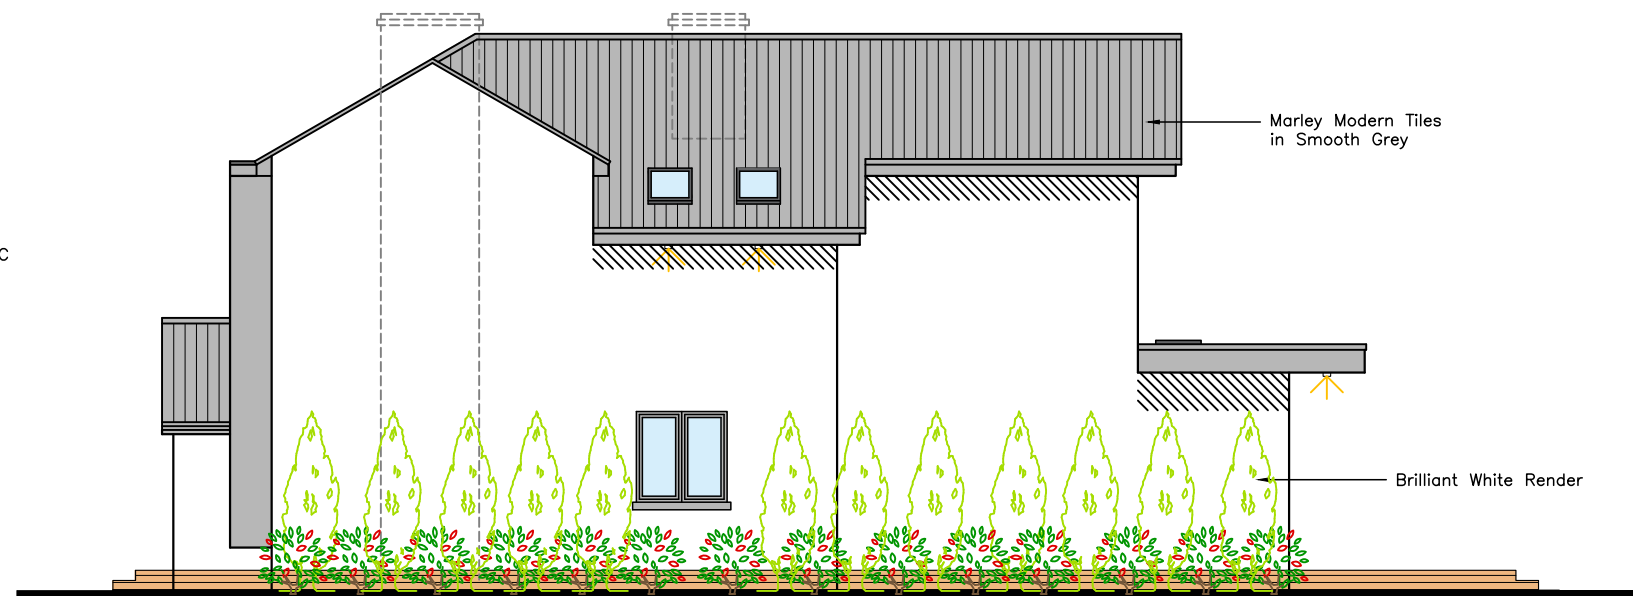


South




East

LANDSCAPING AS PER APP/19/00839

4m 2 border of ground cover and climbers
1 No. Hydrangea petiolaris
20 No. Osteospermum jacundum
planted at 5/m2

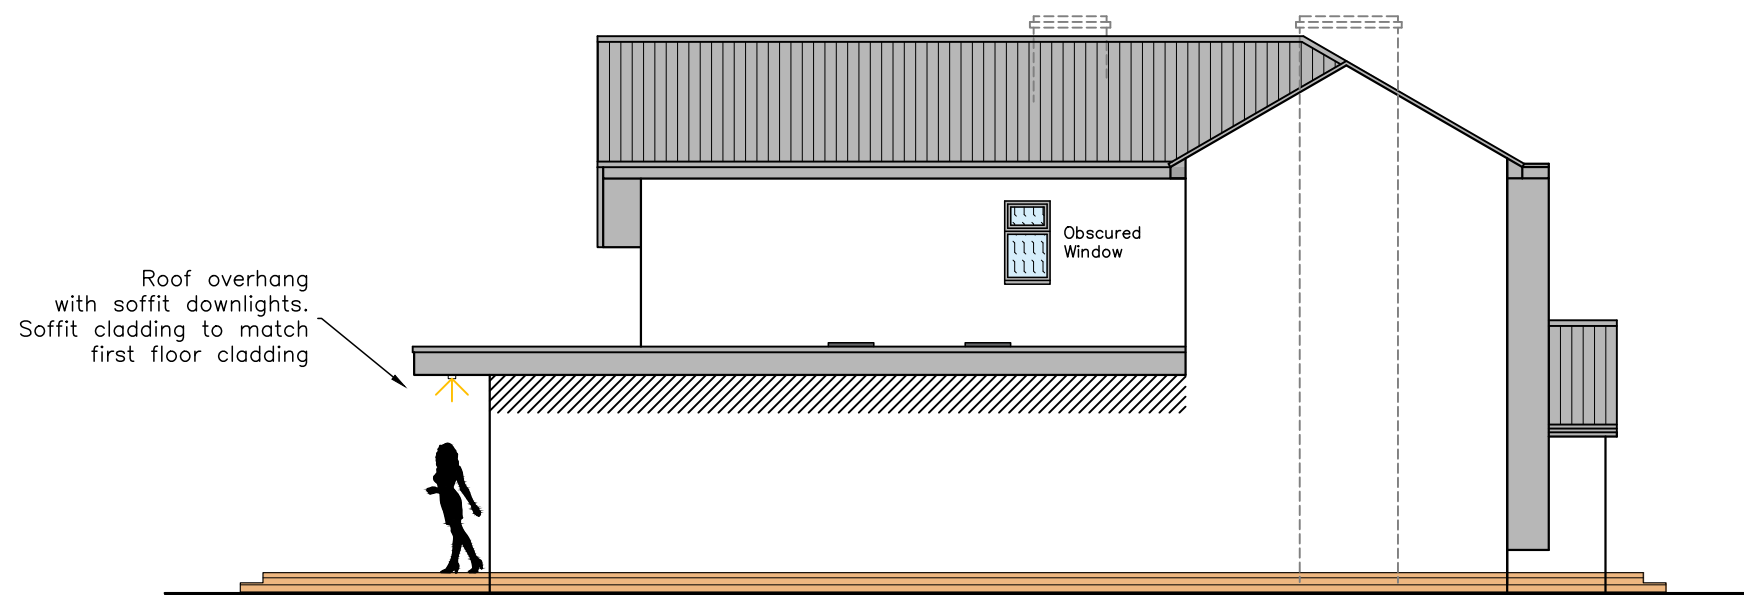

West

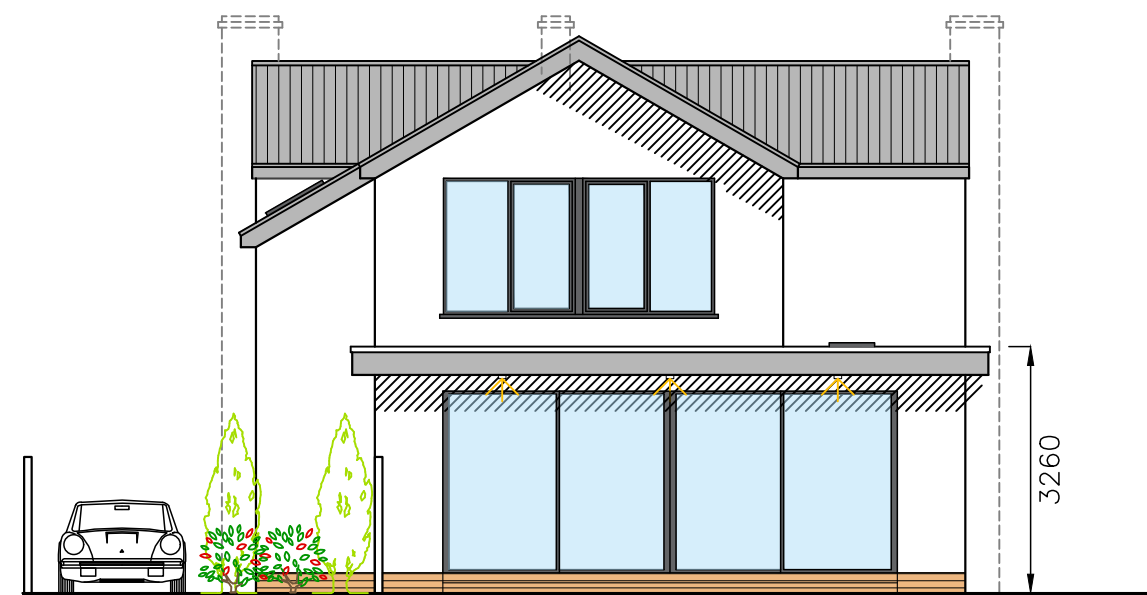

North

CAD

Critchley Architecture And Design Ltd.

Contact: 02392 474 919 | info@caad.online

The Old Brewery, 15E South Street, Havant, PO9 1BU

Proposed Elevations

Revisions

- a) Client Revisions/08.09.2020/SAR
- b) Materials/10.09.2020/SAR
- c) Planning Revisions/02.10.2020/SAR
- d) Planning revisions/10.11.20/JHL

50 Silvester Road,
Waterlooville,
PO8 8TL

Scale A1=1:50, A3=1:100
Drawn SAR
Date 03/09/2020

20059-501^D

10m

20m

30m

40m