


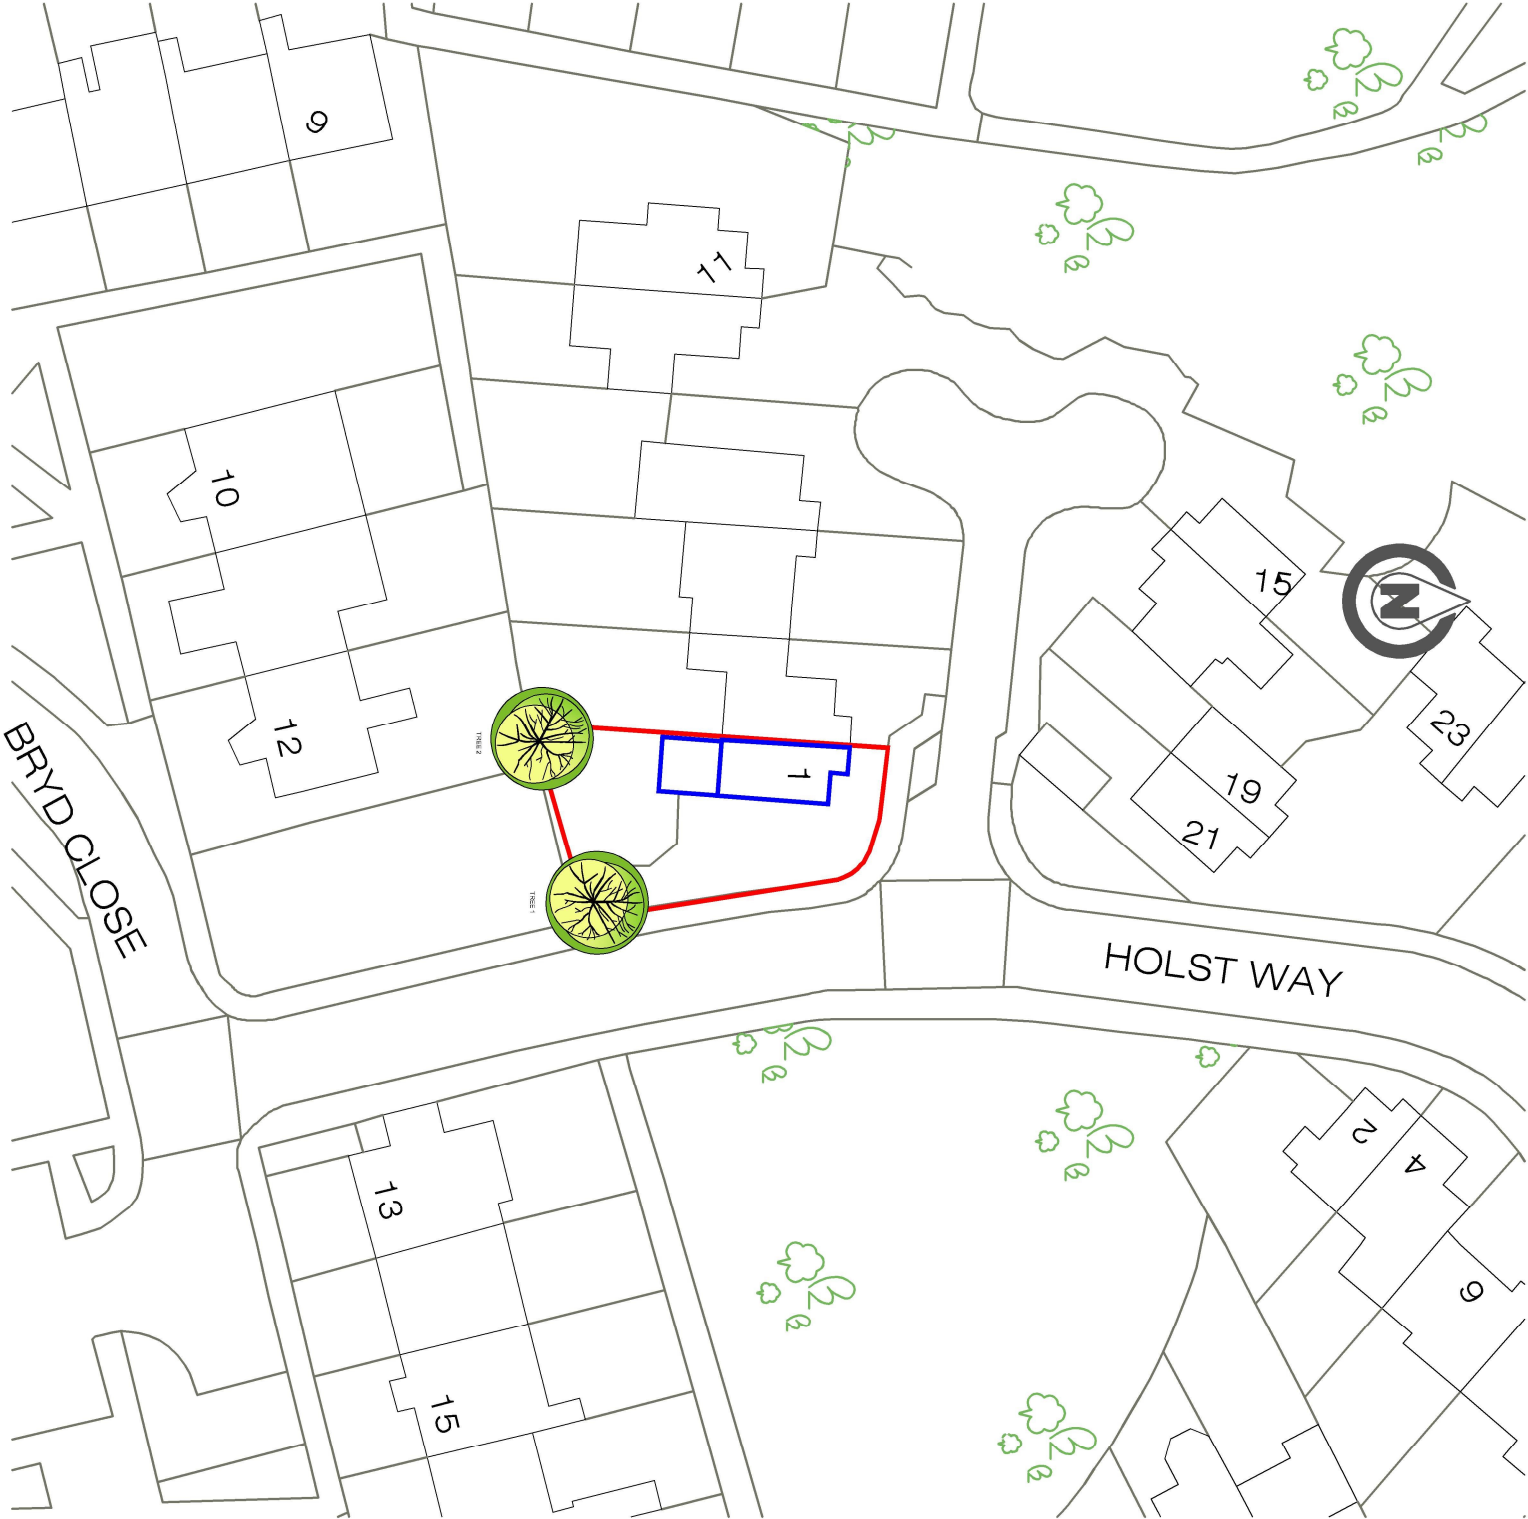

Rev	Date	Notes	By
LEYSON BUILDING CONSULTANCY			
Client:		Mr Dave Dougan	
Project:		1 Holst Way Waterlooville Hampshire PO7 5SJ	
		Rear and Side Extension	
Title:		Tree Location Plan	
Drawing No.		1199.E.01.03	Rev: .
Scale:		As scaled	Date: 01/10/20
Drawn By:		TC	Checked By: LBC
Issue:		Planning Application	